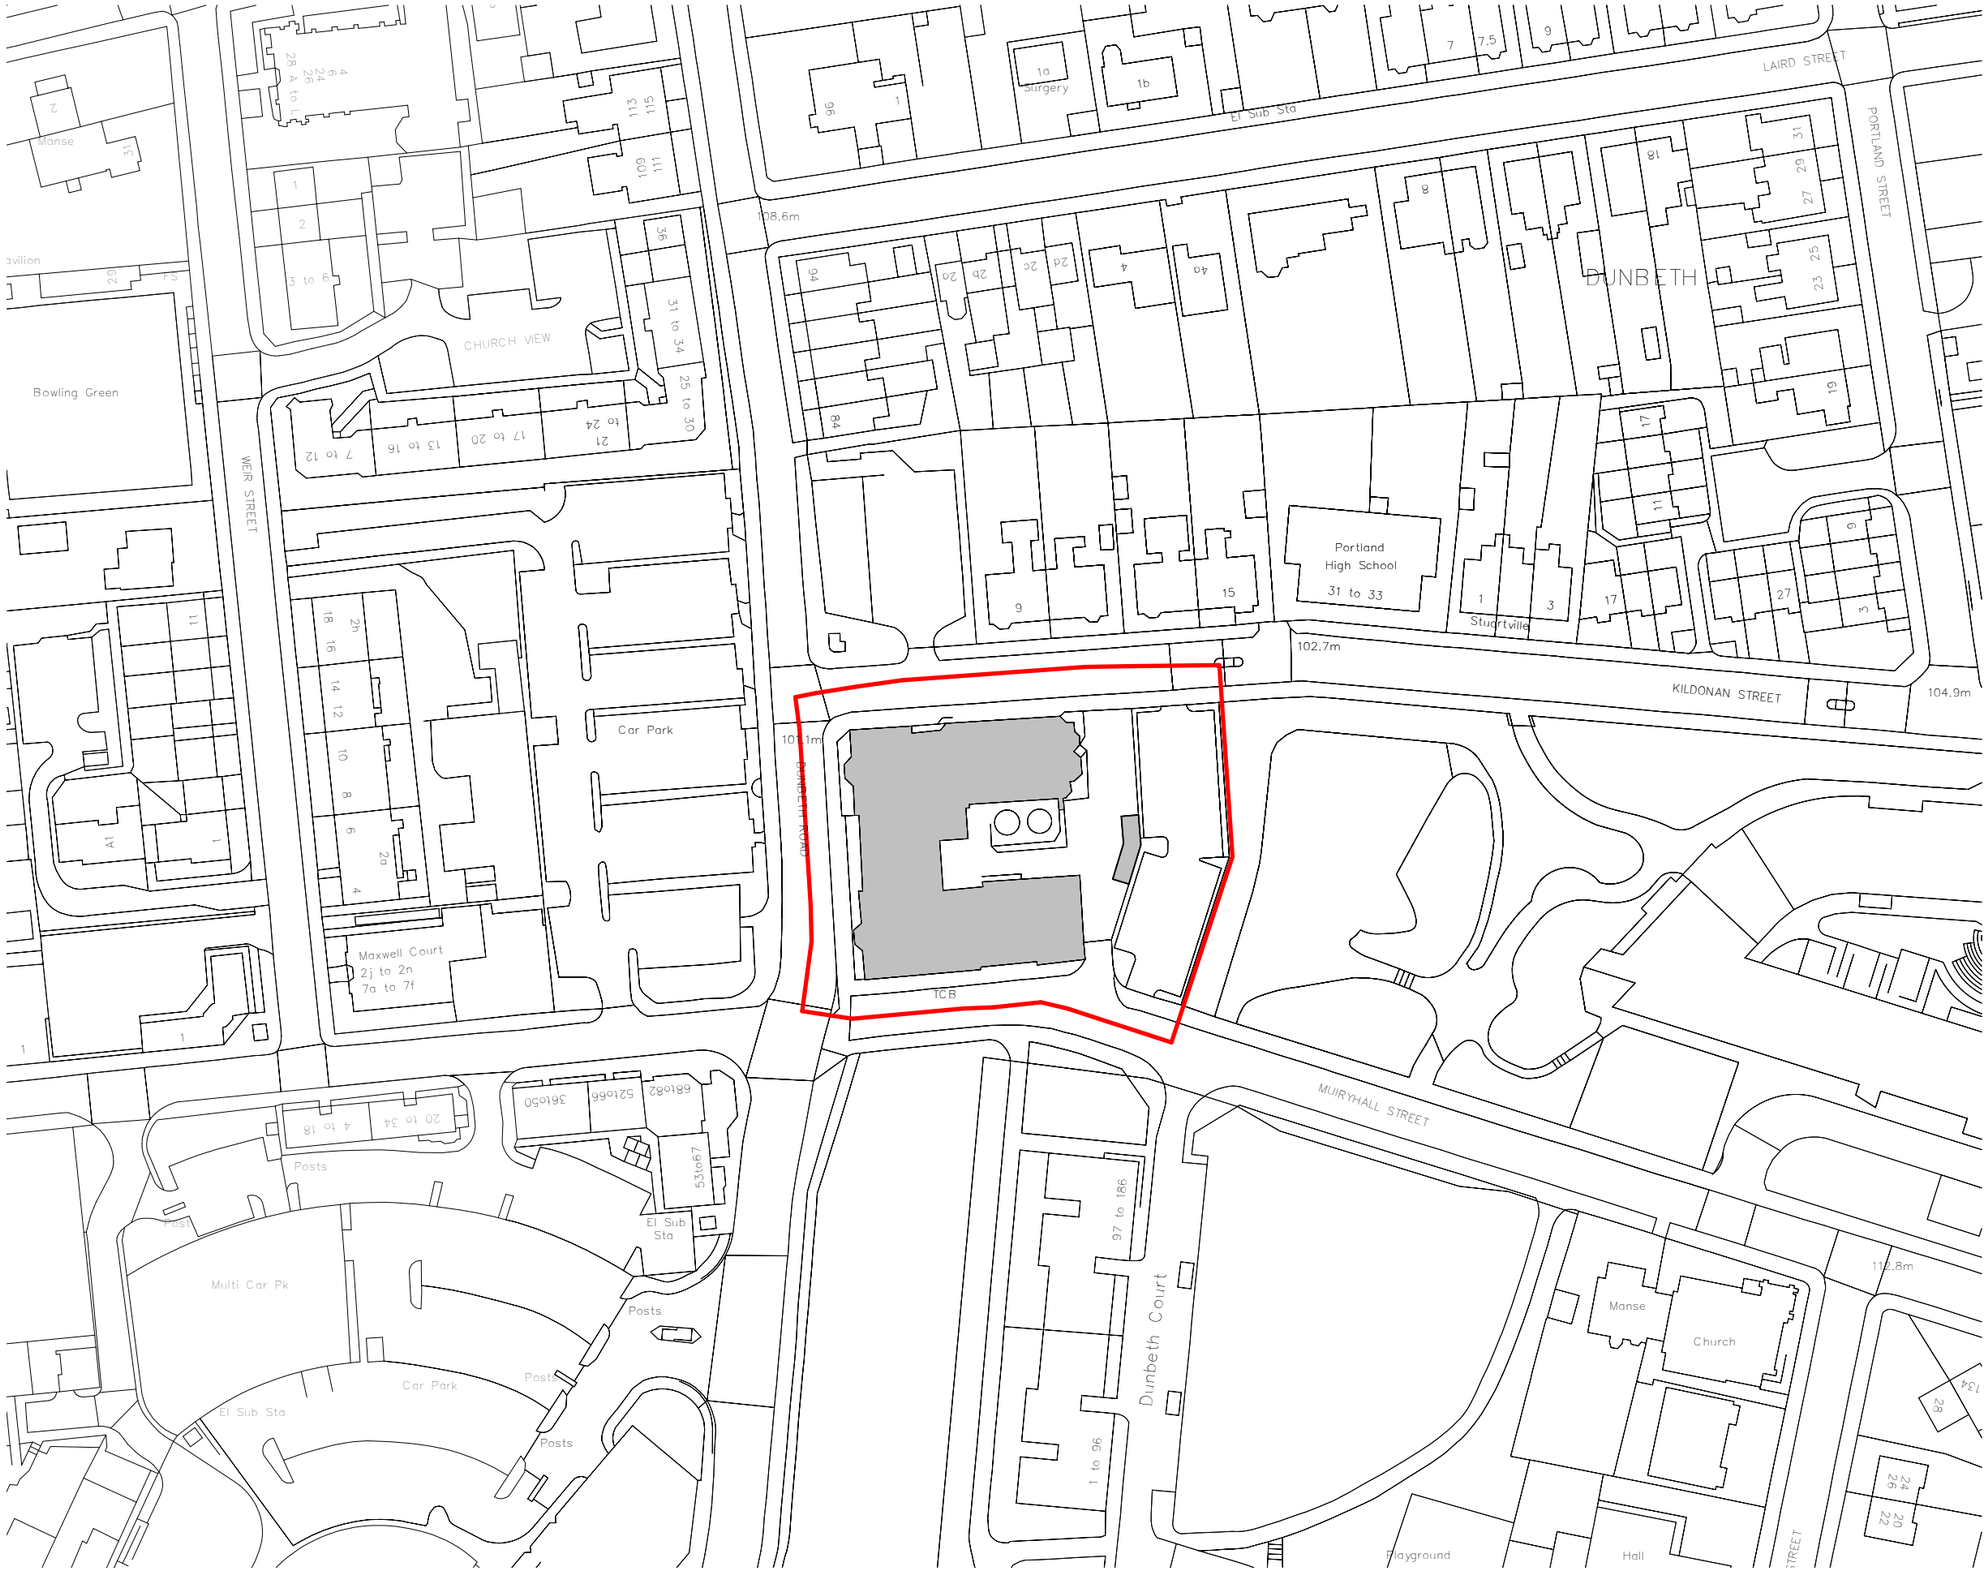

SCALE 1:1250

0 5 15 25 50 m 100 m

Z:\B. Live Project File\20240 Kildonan St\2. Drawings\a. WIP\01-BIM\01-Central\20240 - Kildonan Street_Site - Copy.rvt

REV. -	REVISION NOTE -	DATE -	BY -
A	PLANNING ISSUE	14/12/23	JK

Key

Site Boundary

NOTES -

DO NOT SCALE FROM DRAWING

ALL DIMENSIONS TO BE CHECKED ON SITE PRIOR TO THE START OF ANY WORK AND ANY DISCREPANCIES NOTIFIED IN WRITING.

REFER TO ENGINEERS' DRAWINGS FOR ALL STRUCTURAL, HEATING, LIGHTING, POWER, EXTERNAL AND UNDERGROUND DRAINAGE AND VENTILATION INFORMATION

ALL BUILDING WORKS TO COMPLY IN ALL RESPECTS TO CURRENT BUILDING STANDARDS FOR COUNTRY IN WHICH SITE IS LOCATED.

PLANNING

CLIENT -
Collective Architecture

PROJECT -
Kildonan Street

DRAWING -
Site Location Plan

DATE -	BY -	SCALE -	
DEC 2023	CD	As indicated @ A3	
JOB NO -	CHKD -	DRWG NO -	REV. -
20240	JK	EX_001	A

COLLECTIVE ARCHITECTURE

MERCAT BUILDING, 26 GALLOWGATE, GLASGOW, G1 5AB
TELEPHONE +44(0)141 552 3001 FAX +44(0)141 552 3888

24 AINSLIE PLACE, EDINBURGH, EH3 6AJ
TELEPHONE +44 (0)131 516 2270

EMAIL INFO@COLLECTIVEARCHITECTURE.CO.UK
WWW.COLLECTIVEARCHITECTURE.CO.UK