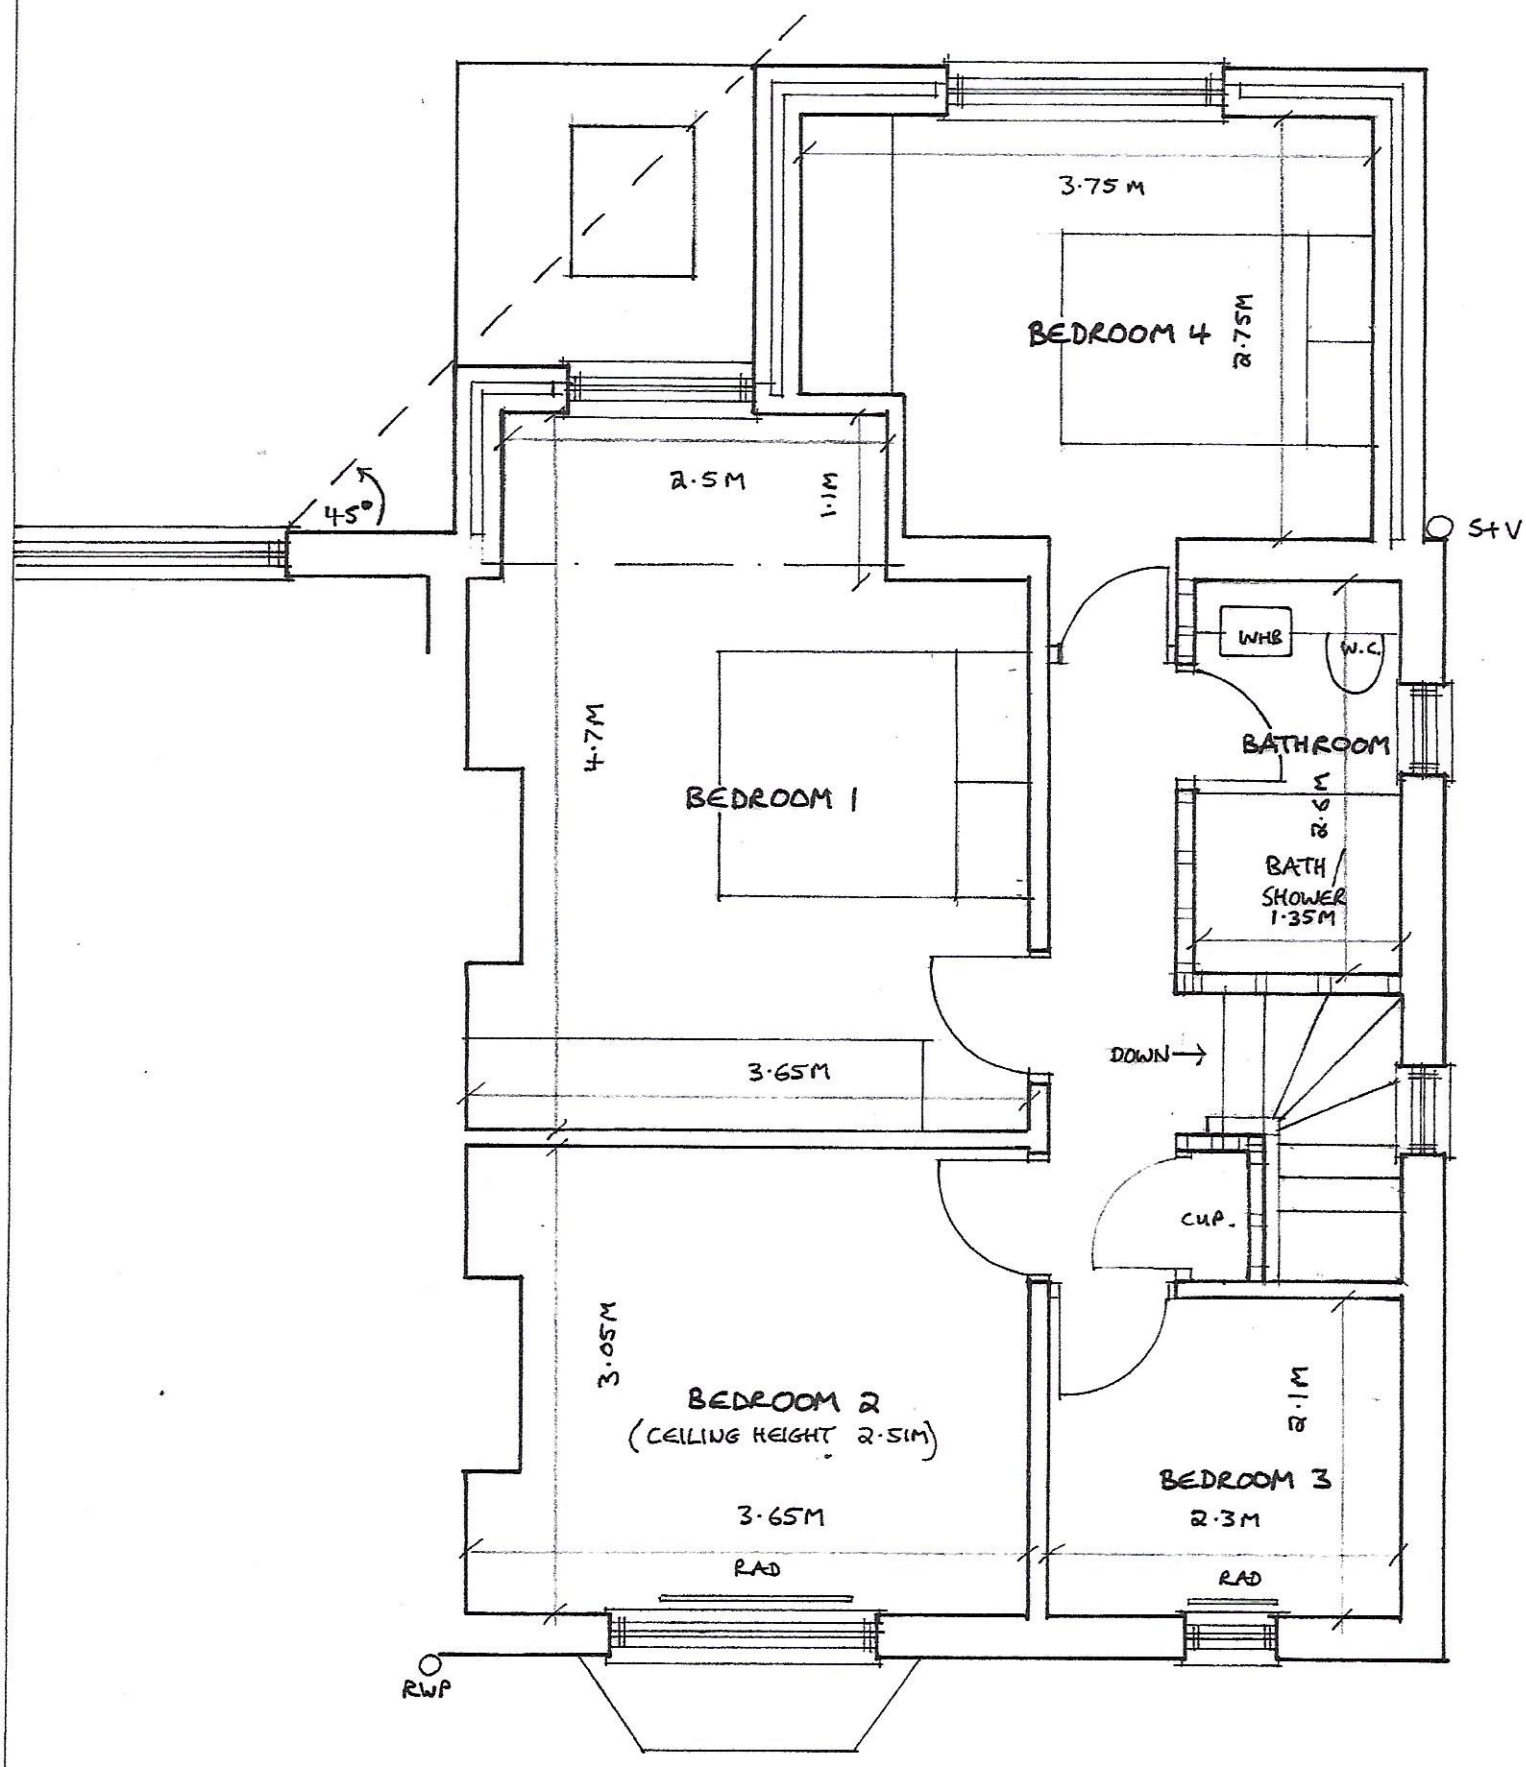

PROPOSED 1ST FLOOR

Address:	12 CARTWRIGHT STREET SHIREOAKS S81 8NJ		
Client:	MR + MRS D. PROUDMAN		
Drg No:	354 / 5A		
Date:	9·10·23	Scale:	1:50@A3

CLAY
Architectural Designs

M. 07792 527 531
T. 01909 566 000

Grove House, Lidsters Lane,
South Anston, Sheffield S25 5BB

james@clayarchitecturaldesigns.co.uk
clayarchitecturaldesigns.co.uk

This drawing is copyright. Contractor must check all dimensions on site and report any discrepancies immediately to Clay Architectural Designs Ltd
Registered in England and Wales No 11187238