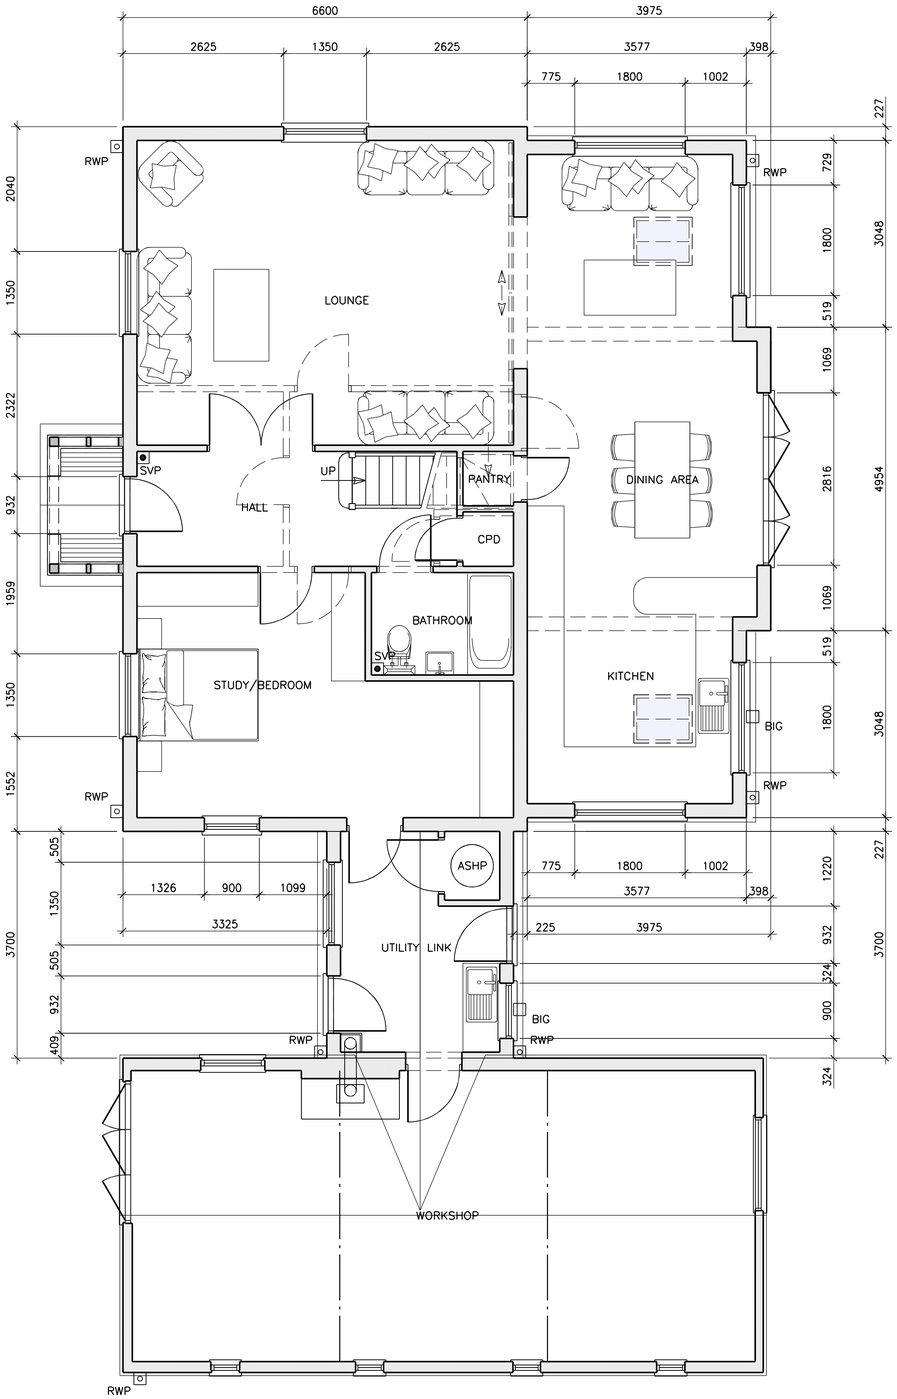

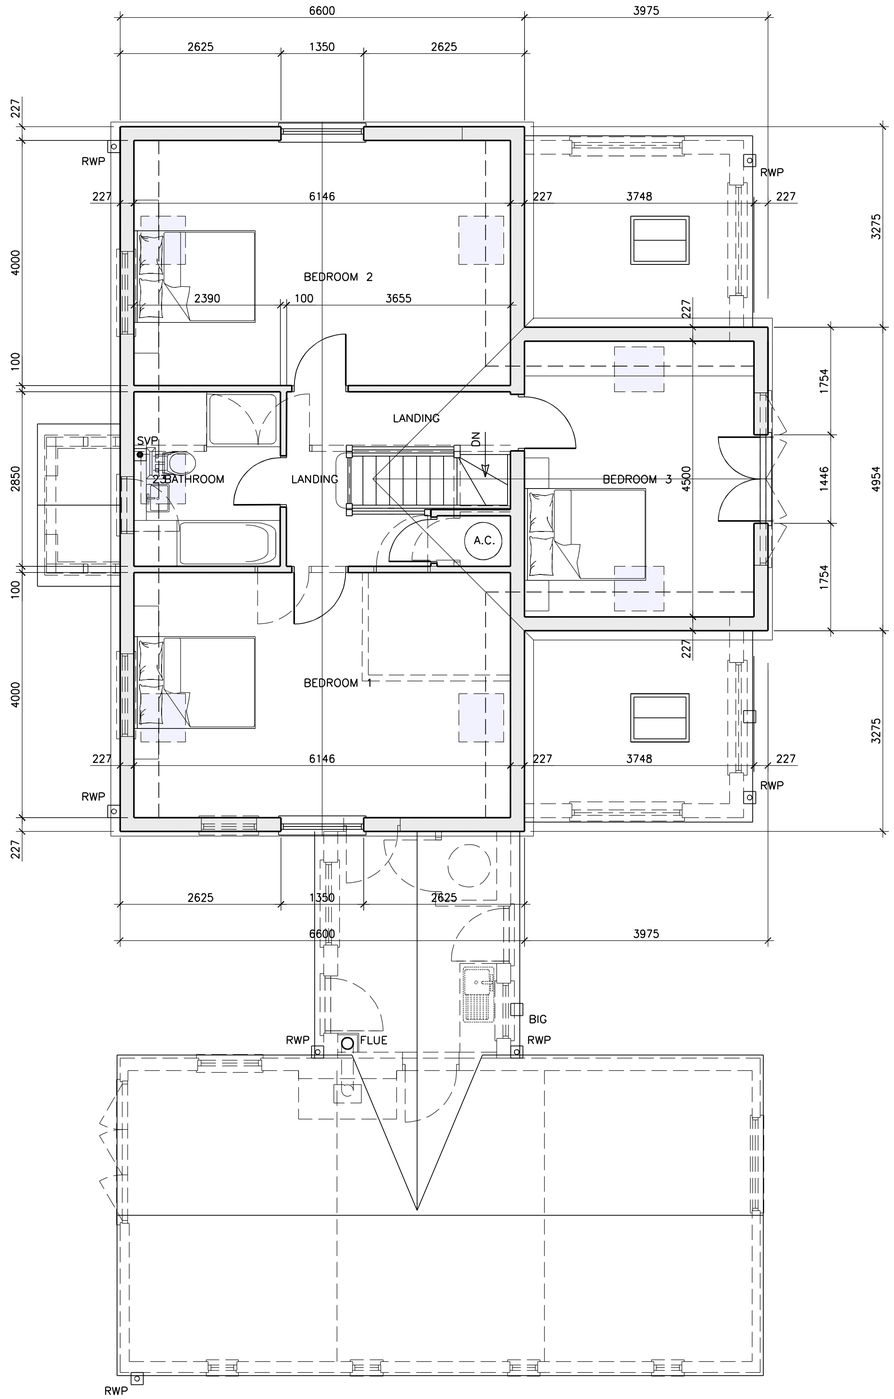

Contract	Title	Client					Scale 1:50.	Drawing No.
PROPOSED REPLACEMENT BARN DWELLING & CONVERSION OF EXISTING BARN DWELLING TO STORE/WORKSHOP AT "PINOCCHIOS", MILL LANE, BRADFIELD. MANNINGTREE. ESSEX. CO11 2QP.	PROPOSED REPLACEMENT BARN DWELLING & EXISTING WORKSHOP PLANS.	MR & MRS B. RHYS-LEWIS.	P	12/23	PRELIMINARY-ISSUED FOR PLANNING APPROVAL.	[redacted]	Date DECEMBER 2023.	29-2023-04 P
			REV	DATE	DESCRIPTION		Drawn S. TANKARD	