© Copyright Planterra 2023

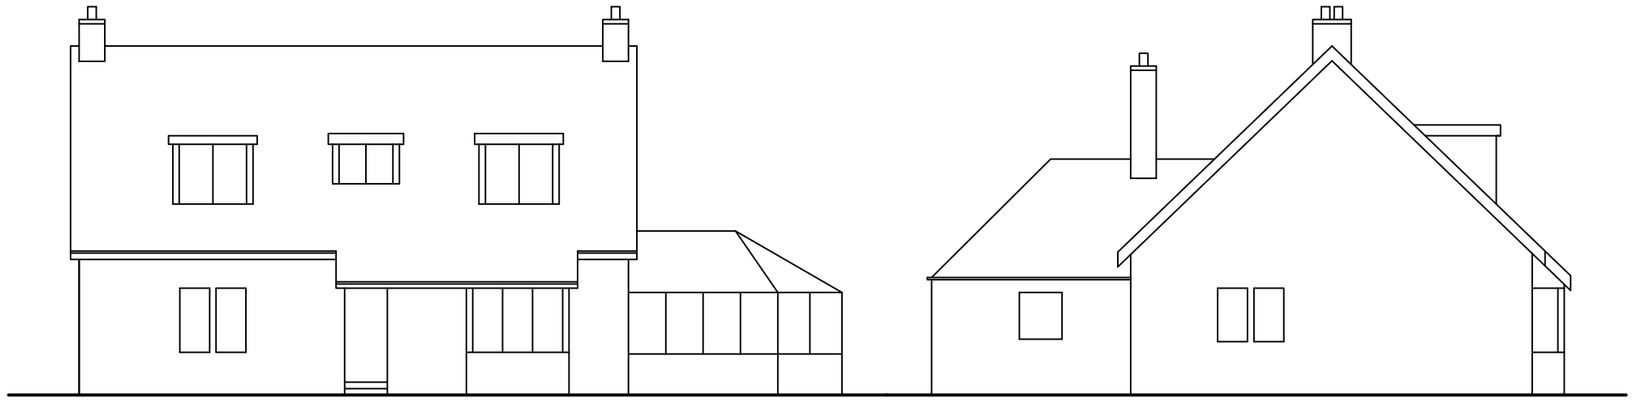

existing front elevation

existing side elevation

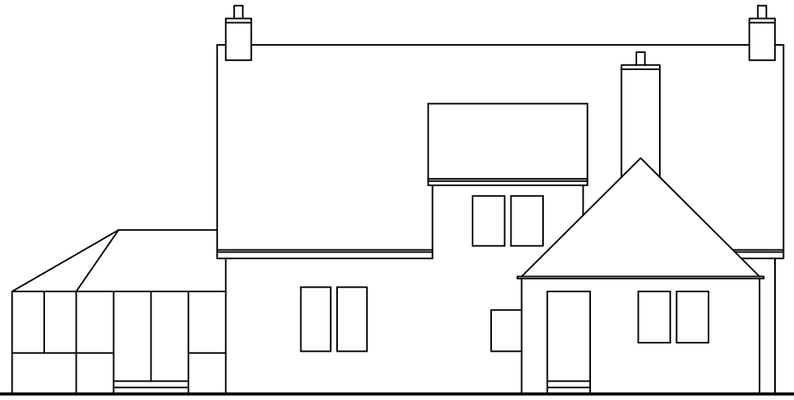

existing rear elevation

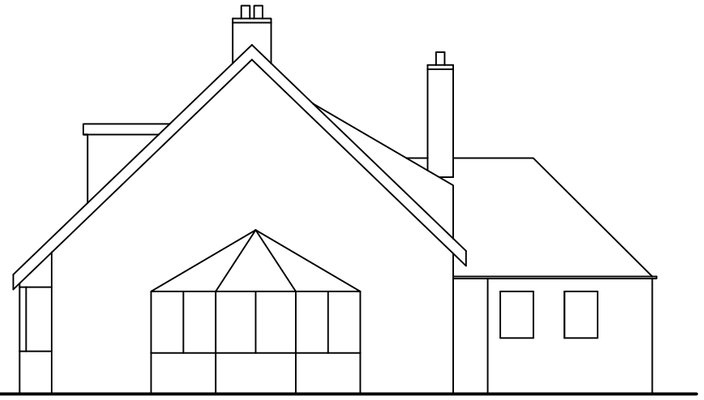

existing side elevation

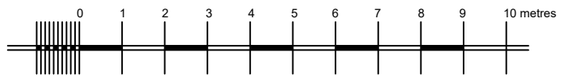

PLANterra
architecture
planning
development
272 Bath Street, Glasgow G2 4JR
t 0333 772 2467
e planterra@aol.com

Revision

Project : House extension& cabin accommodation
Address : Libberton Schoolhouse, Quothquan, Biggar ML12 6NB
Drg title : Existing elevations
Scale : 1:150 at A3
Date : Dec 2023
Drawn by : wr
Drg no : 23/622/03 **Rev**