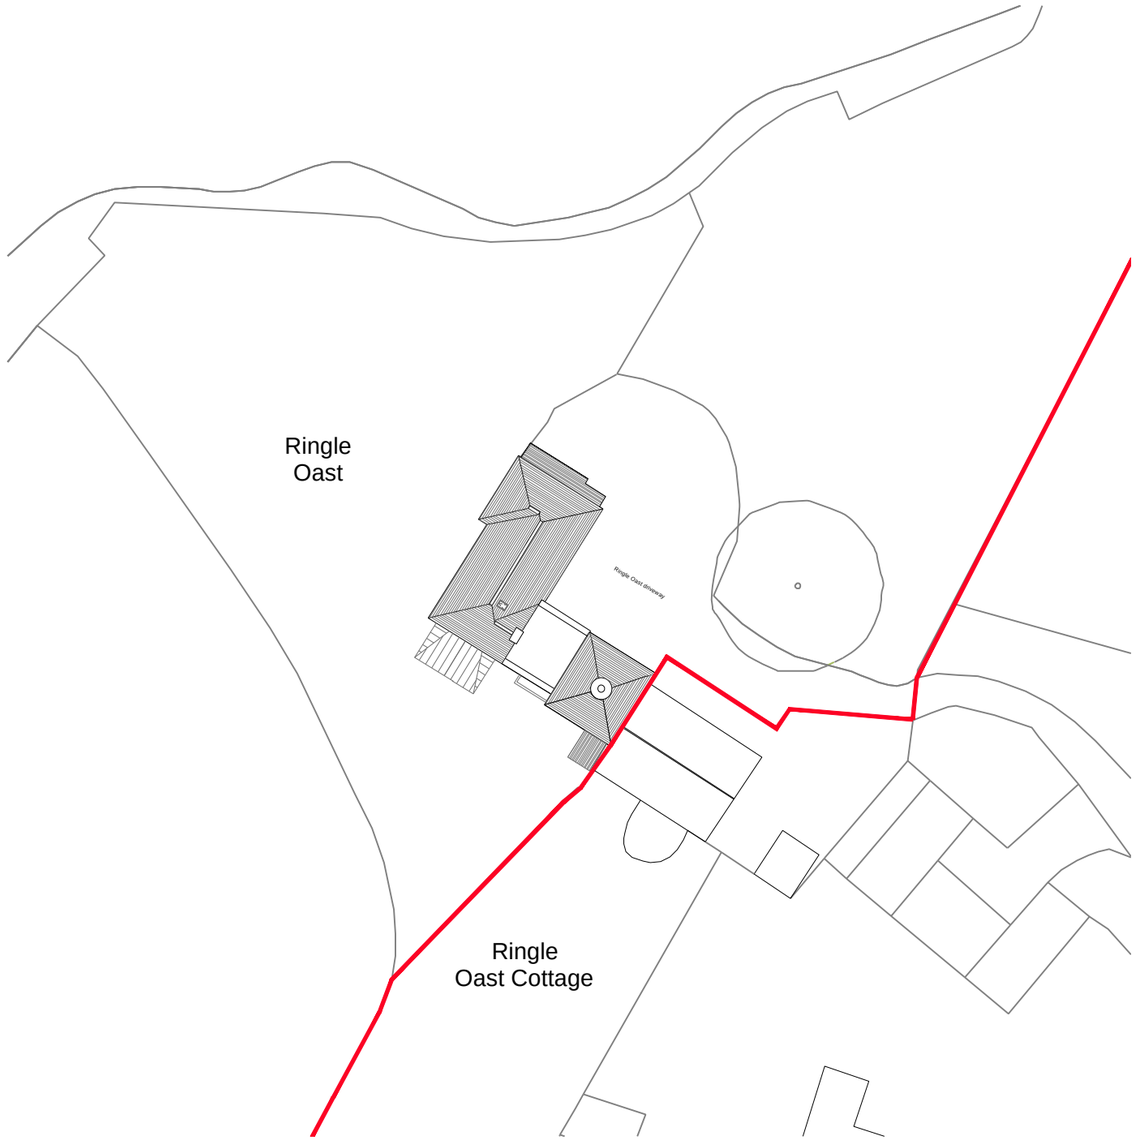

SITE PLAN 2
1:500

LOCATION PLAN 1
1:1250

SCALE 1:1250

0m 12.5 25 62.5 125

SCALE 1:500

0m 5 10 25 50

ARCHITECT

TT

[redacted]

w: www.ttarchitecture.com

GENERAL NOTES

1. Do not scale drawing for construction purposes.
2. All dimensions are in millimetres unless noted otherwise.
3. All dimensions shall be verified on site before proceeding.
4. The author shall be notified in writing of any discrepancies.
5. This drawing is protected by copyright.

NORTH

PURPOSE OF ISSUE

PLANNING

Rev No.	Description	Date
00	ISSUED FOR PLANNING APPROVAL	DEC 2023

PROJECT NAME

Ringle Oast
Crouch Lane
Sandhurst, Kent
TN18 5PA

DRAWING TITLE

Existing
Site & Location Plan

CLIENT

Mr & Mrs Whittle

SCALE @ A3	DATE	
1:500 / 1:1250	DEC 2023	
PROJECT NO.	DRAWN BY	CHECKED
2023	TT	

DRAWING NO. A-0001

REVISION NO. 00