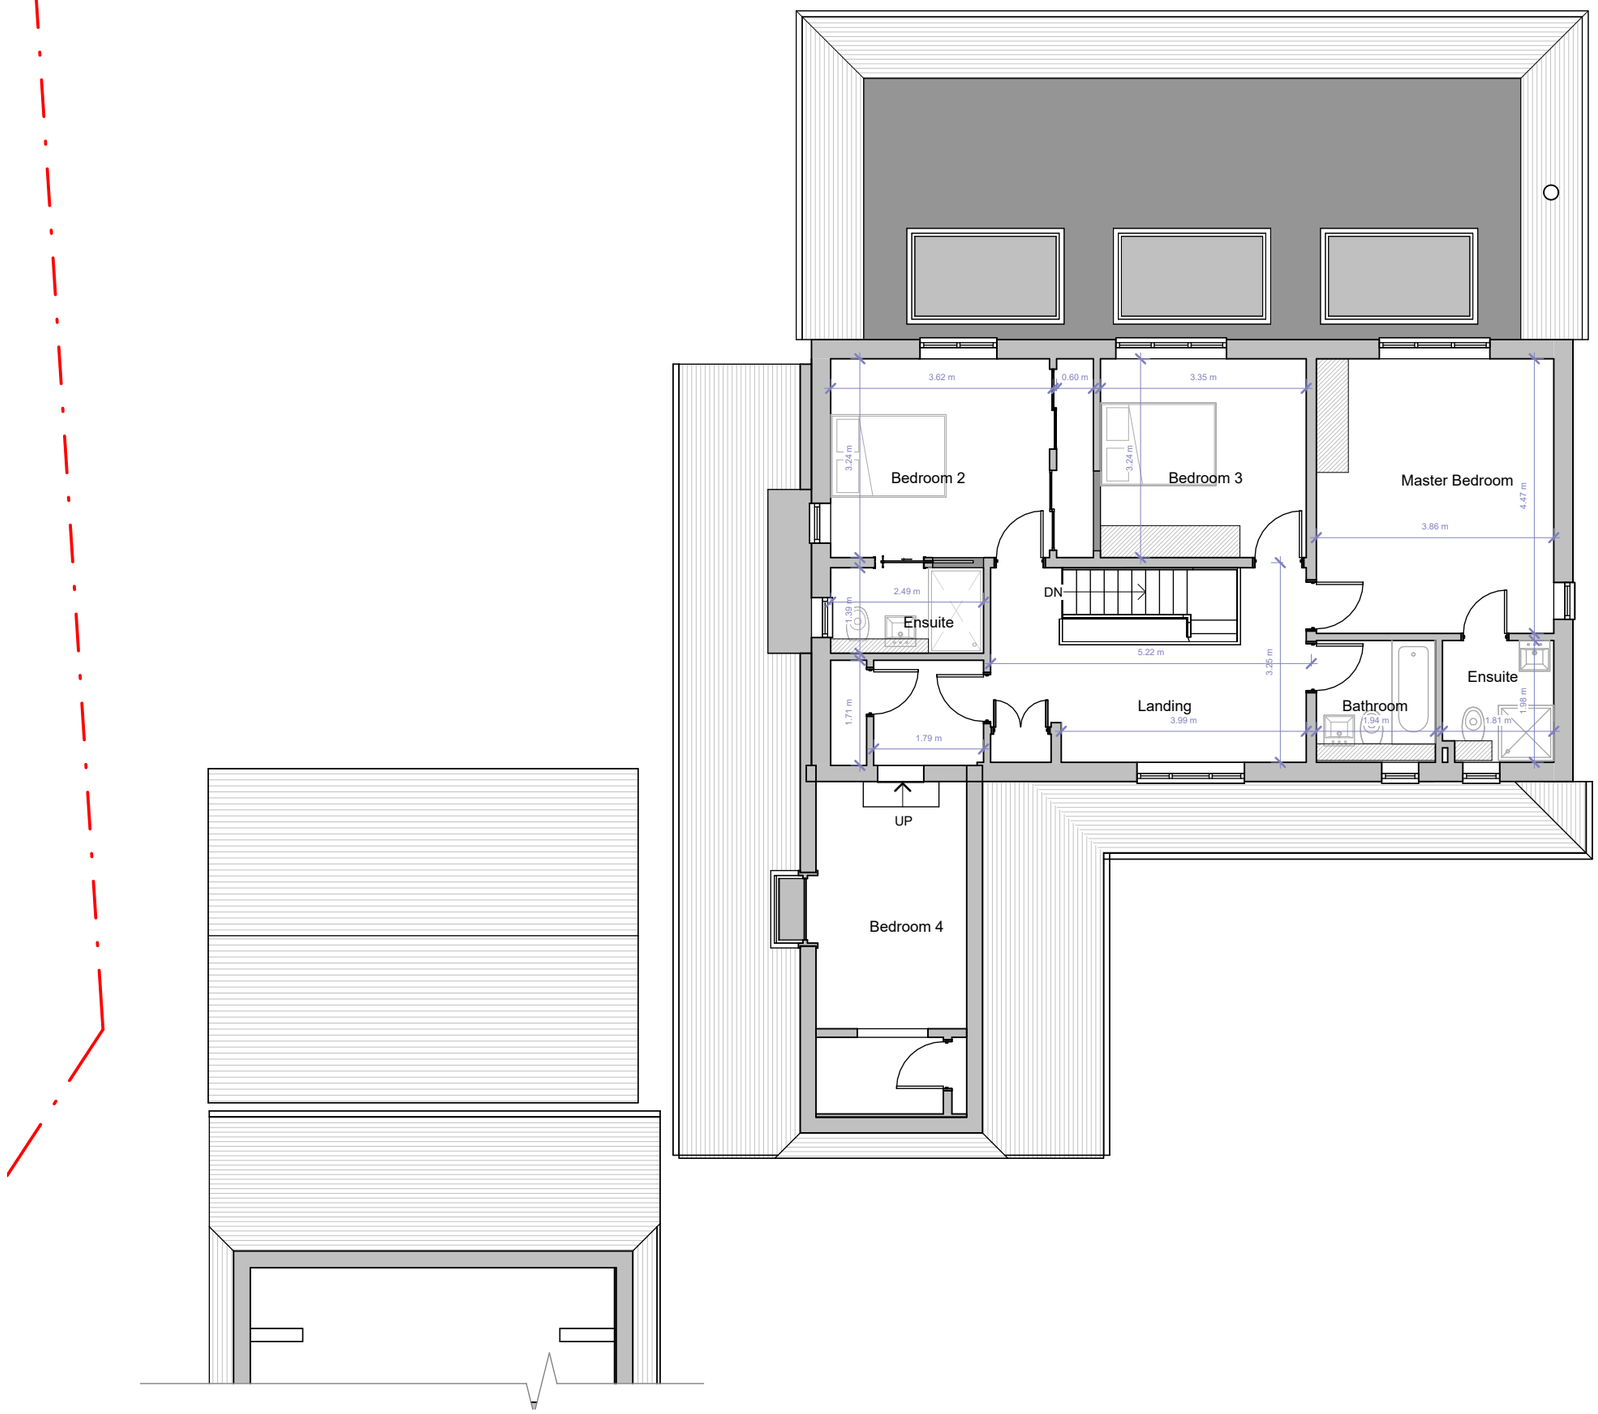

First Floor

Providence, Weathermore Lane, Four Marks	Scale @ A3: 1 : 100	Drawing number: P.M.3.501	Key: Existing, Proposed, SVP, Boundary line, Existing drainage, Proposed drainage, Overhead
	Date: 20.10.2023	Project number: 2181	0 1 2 3 4 5 10 GRAPHIC SCALE: 1:100
Proposed Floor Plans	Drawn by: SZ	Rev	

No.	Description	Date