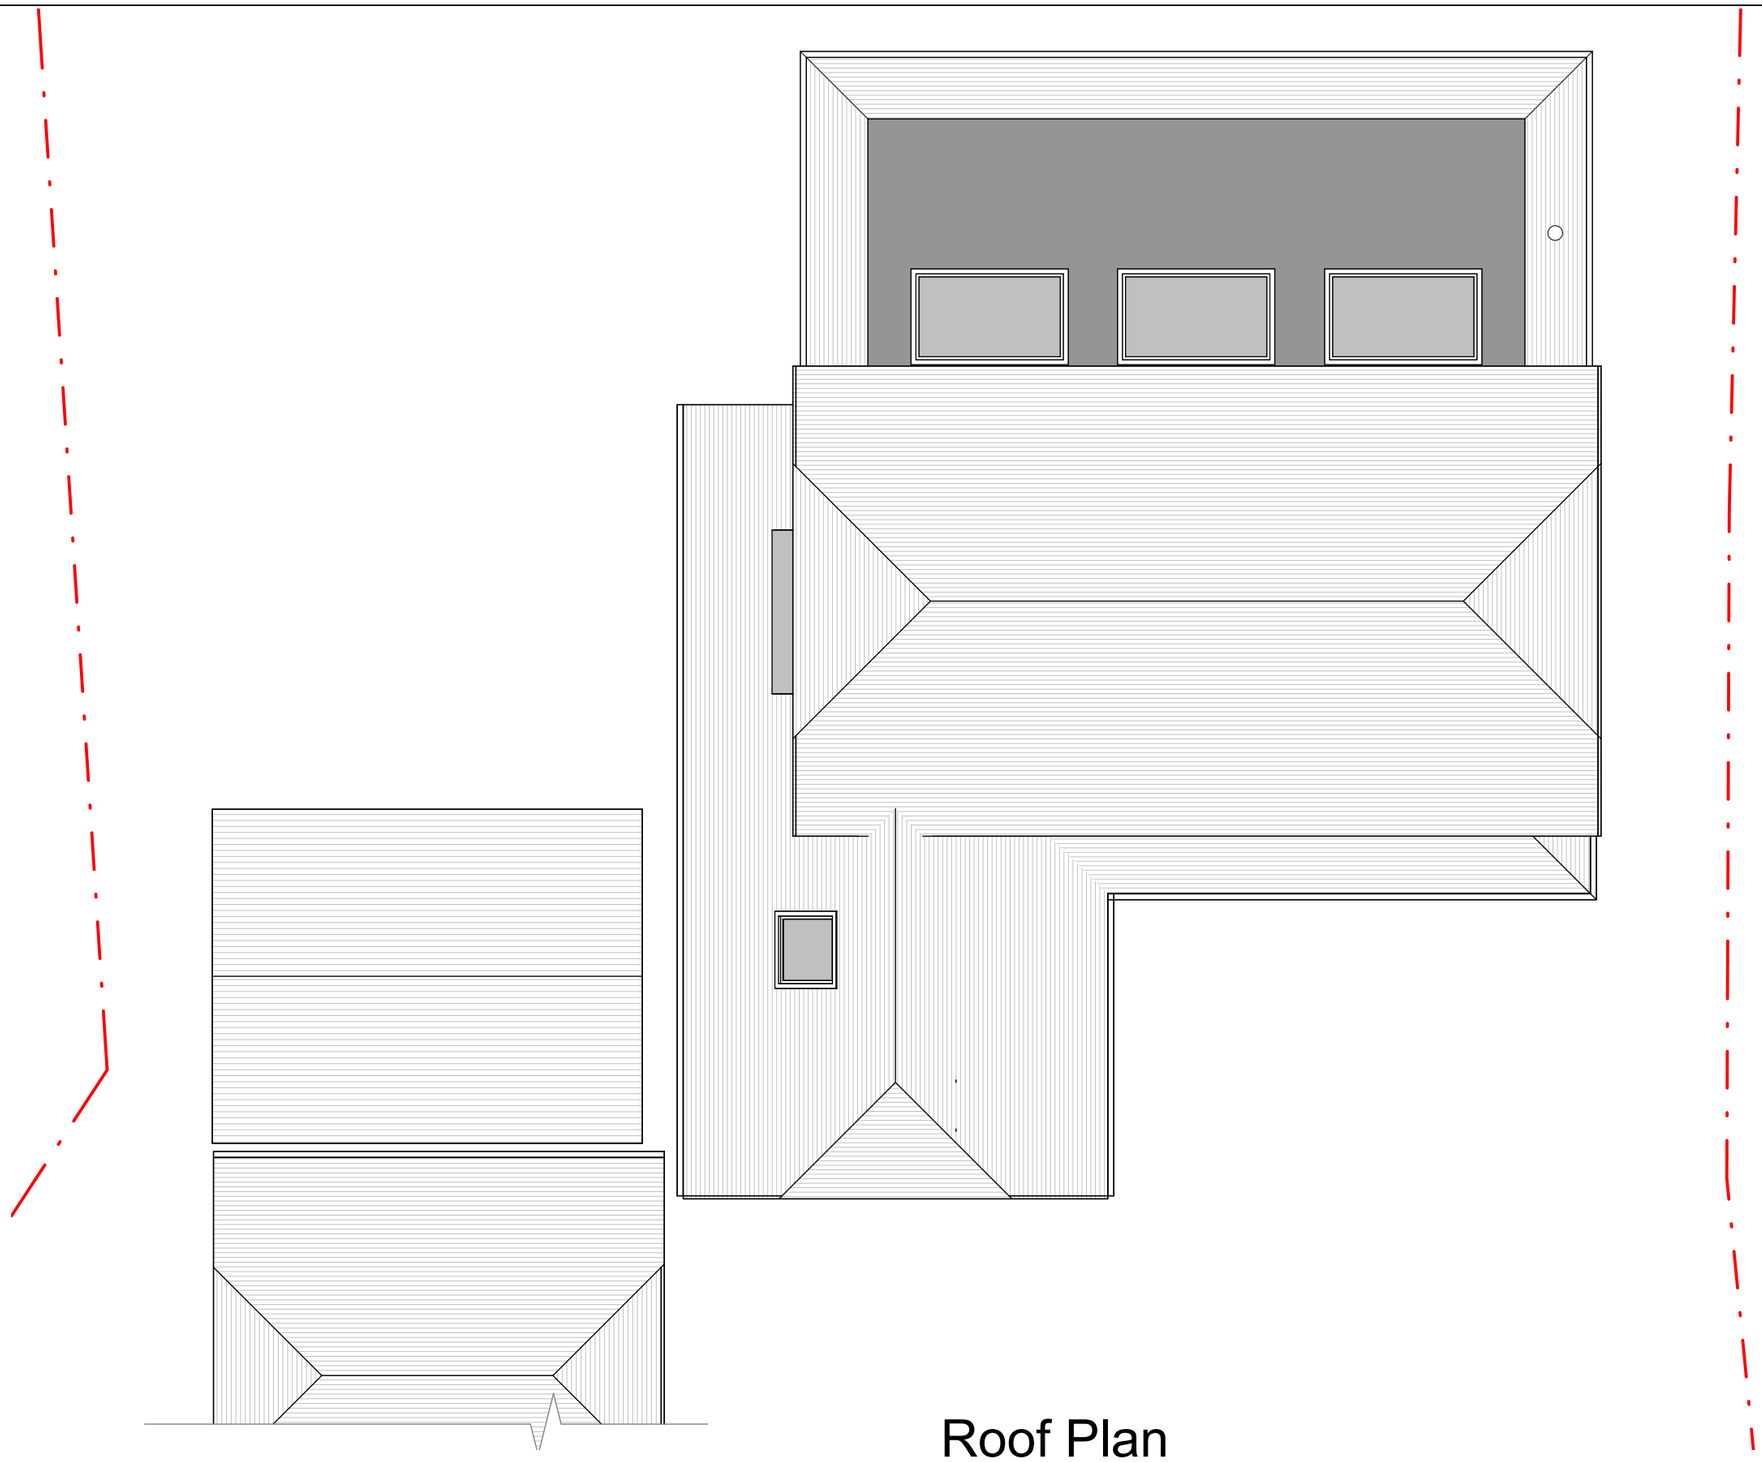

Roof Plan

Fluent ARCHITECTURAL DESIGN SERVICES

Marble Construction

Providence, Weathermore Lane, Four Marks	Scale @ A3 1 : 100	Drawing number P.M.3.503	Key: Existing, Proposed, SVP, Boundary line, Existing drainage, Proposed drainage, Overhead
	Date 20.10.2023	Project number 2181	0 1 2 3 4 5 10 GRAPHIC SCALE: 1:100
Proposed Floor Plans	Drawn by SZ	Rev	

No.	Description	Date