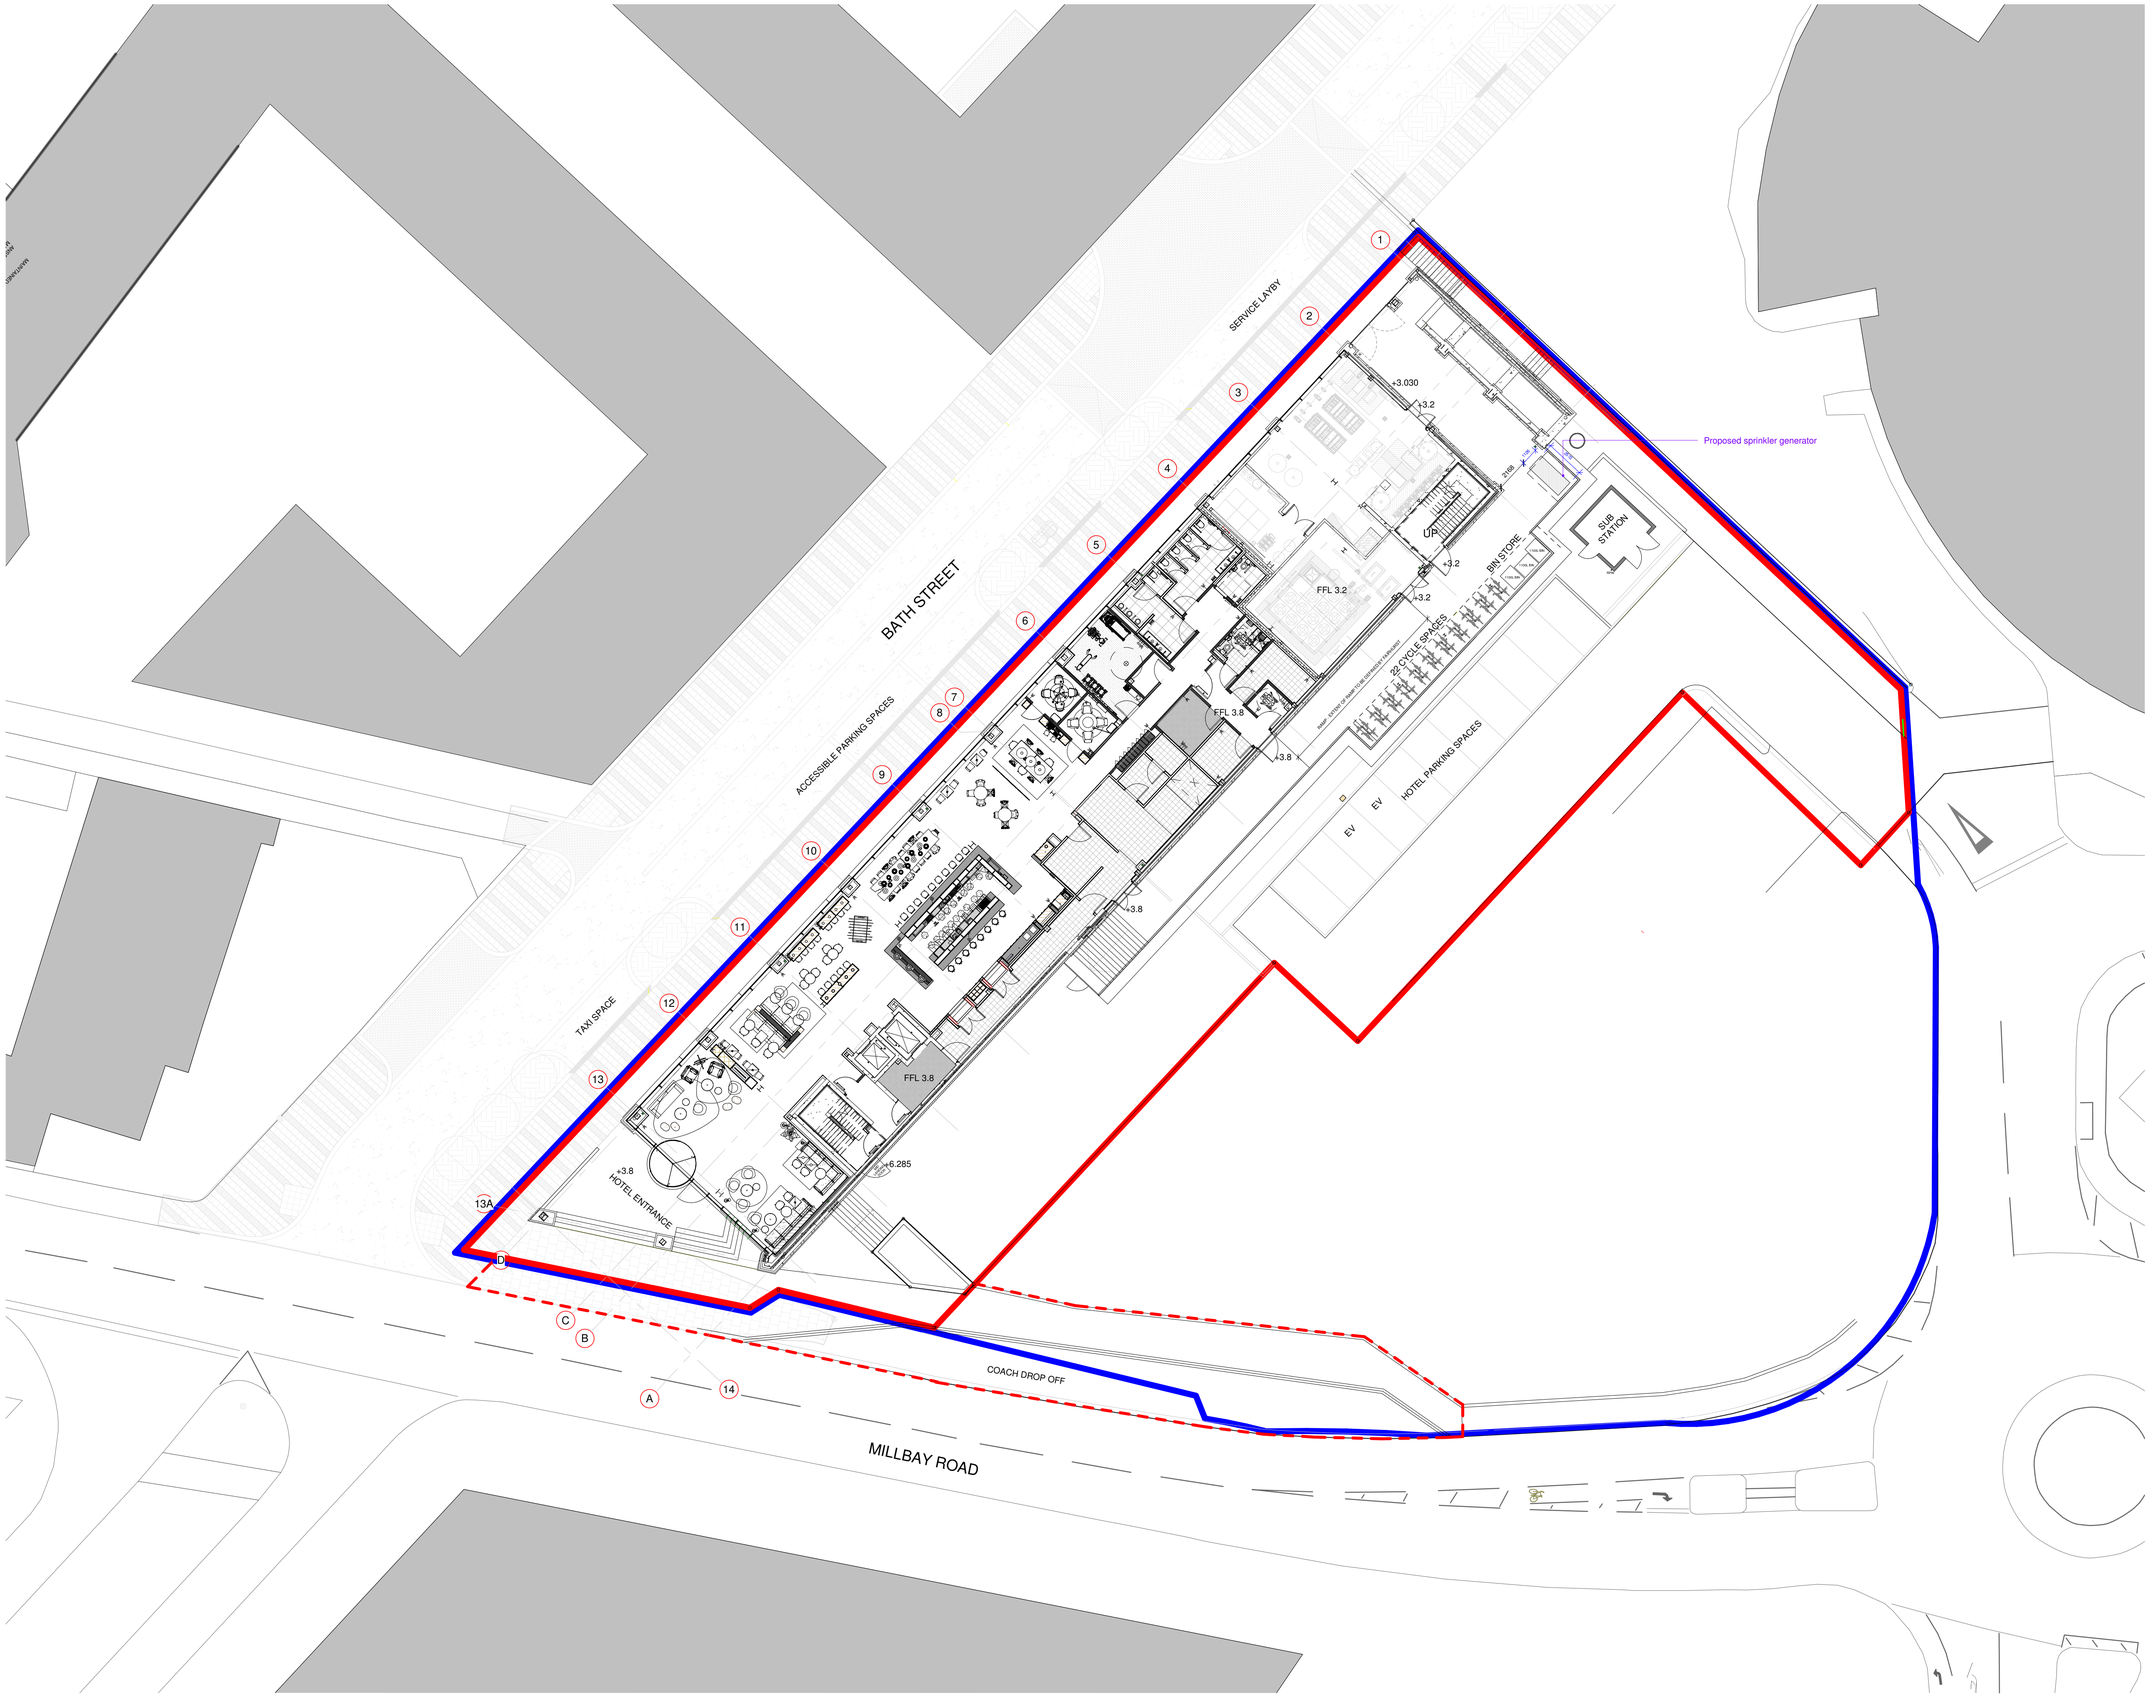

Site layout plan
Scale: 1 : 200

North

0m 4m 8m 12m 16m 20m

VISUAL SCALE 1:200 @ A1

© CUMMING AND CO (ABERDEEN) LTD

This drawing cannot be reproduced or used in anyway without the express written permission of the aforementioned. All design intent and content is copyright of the aforementioned.

Date	No.	Description

Drawing Status:

albion house
6 castlehill
aberdeen
ab11 5gj

tel 01224 355600
fax 01224 355603
info@cummingandco.com
www.cummingandco.com

cumming and co

CLIENT: MITNIJA

PROJECT: MOXY HOTEL - PLYMOUTH

CONTENT: SPRINKLER GENERATOR PROPOSED SITE LAYOUT PLAN

SCALE: 1 : 200 @ A1 DATE: 11/20/23

JOB REF: 20-009 DRAWING: PL-01-02 REV:

DRAWN BY: Designer CHECKED BY: Checker