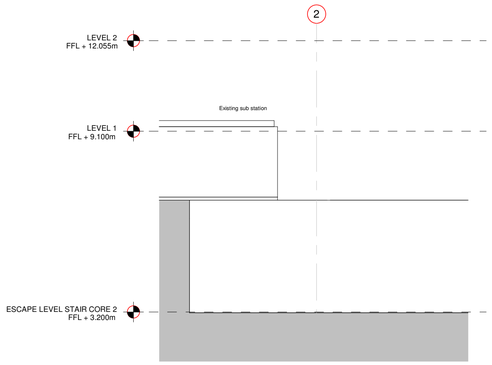

Existing north west generator elevation
Scale: 1 : 100

Existing south west generator elevation
Scale: 1 : 100

Existing north west photo

Existing south west photo

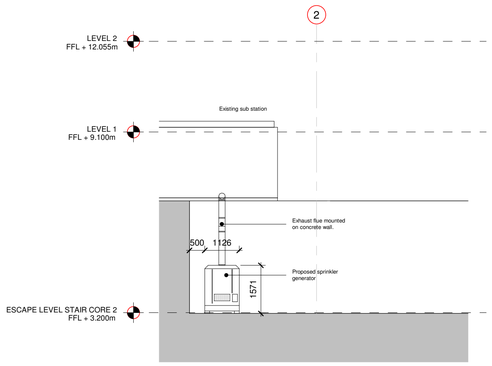

Proposed north west generator elevation
Scale: 1 : 100

0m 2m 4m 6m 8m 10m

VISUAL SCALE 1:100 @ A1

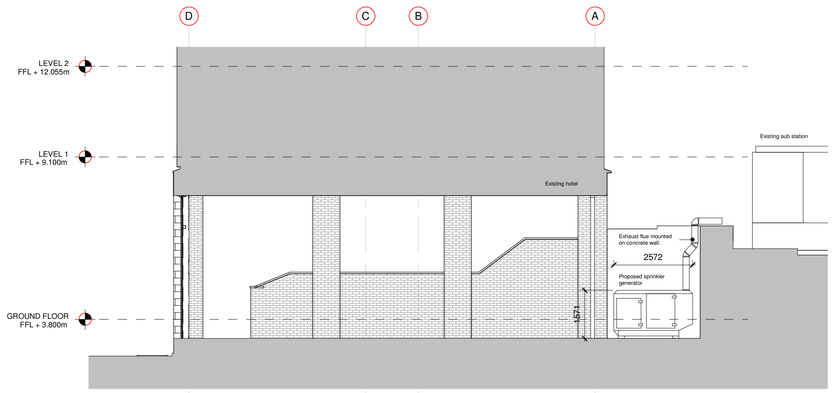

Proposed south west generator elevation
Scale: 1 : 100

0m 2m 4m 6m 8m 10m

VISUAL SCALE 1:100 @ A1

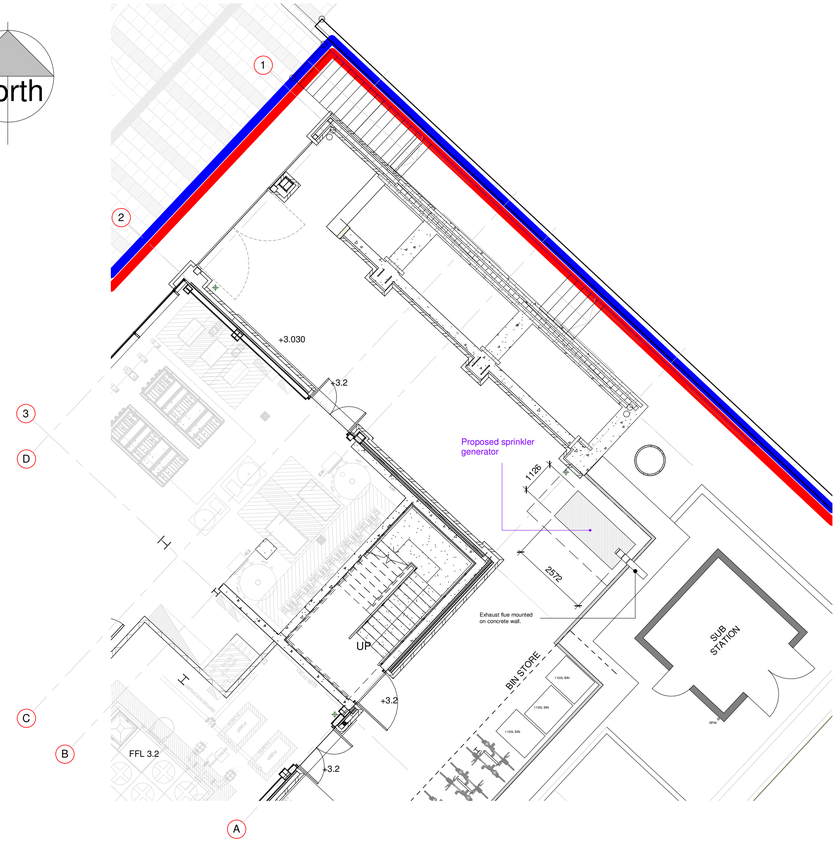

Partial site layout plan
Scale: 1 : 100

0m 2m 4m 6m 8m 10m

VISUAL SCALE 1:100 @ A1

© COPYRIGHT OF CUMMING AND CO (ABERDEEN) LTD

This drawing cannot be reproduced or used in anyway without the express written permission of the aforementioned. All design intent and content is copyright of the aforementioned.

Date	No.	Description

Drawing Status:

albion house
6 castlehill
aberdeen
ab11 5gj

tel 01224 355600
fax 01224 355603
info@cummingandco.com
www.cummingandco.com

cumming and co

CLIENT: MITNIJA

PROJECT: MOXY HOTEL - PLYMOUTH

CONTENT: SPRINKLER GENERATOR ELEVATION

SCALE: As indicated @ A1

DATE: 11/20/23

JOB REF: 20-009

DRAWING: PL-04-04

REV:

DRAWN BY: KP

CHECKED BY: Checker