KEY

Existing masonry walls

0m 1 2 3 4 5m

Scale Bar

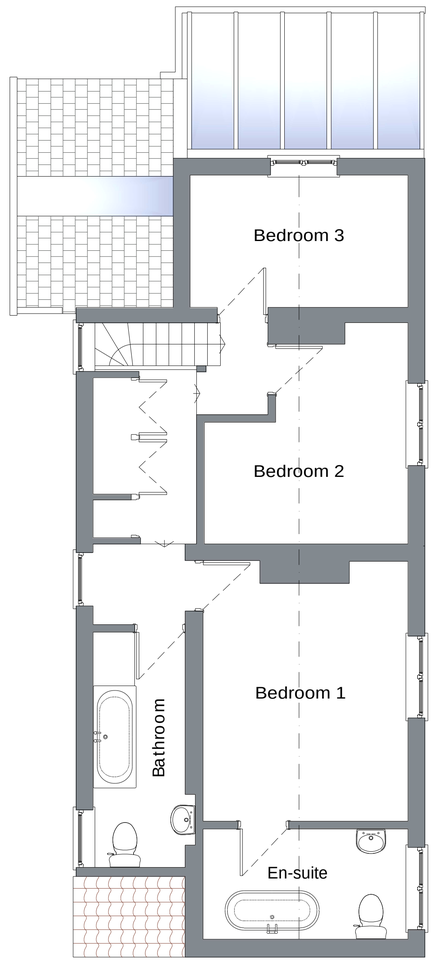

Existing - First Floor

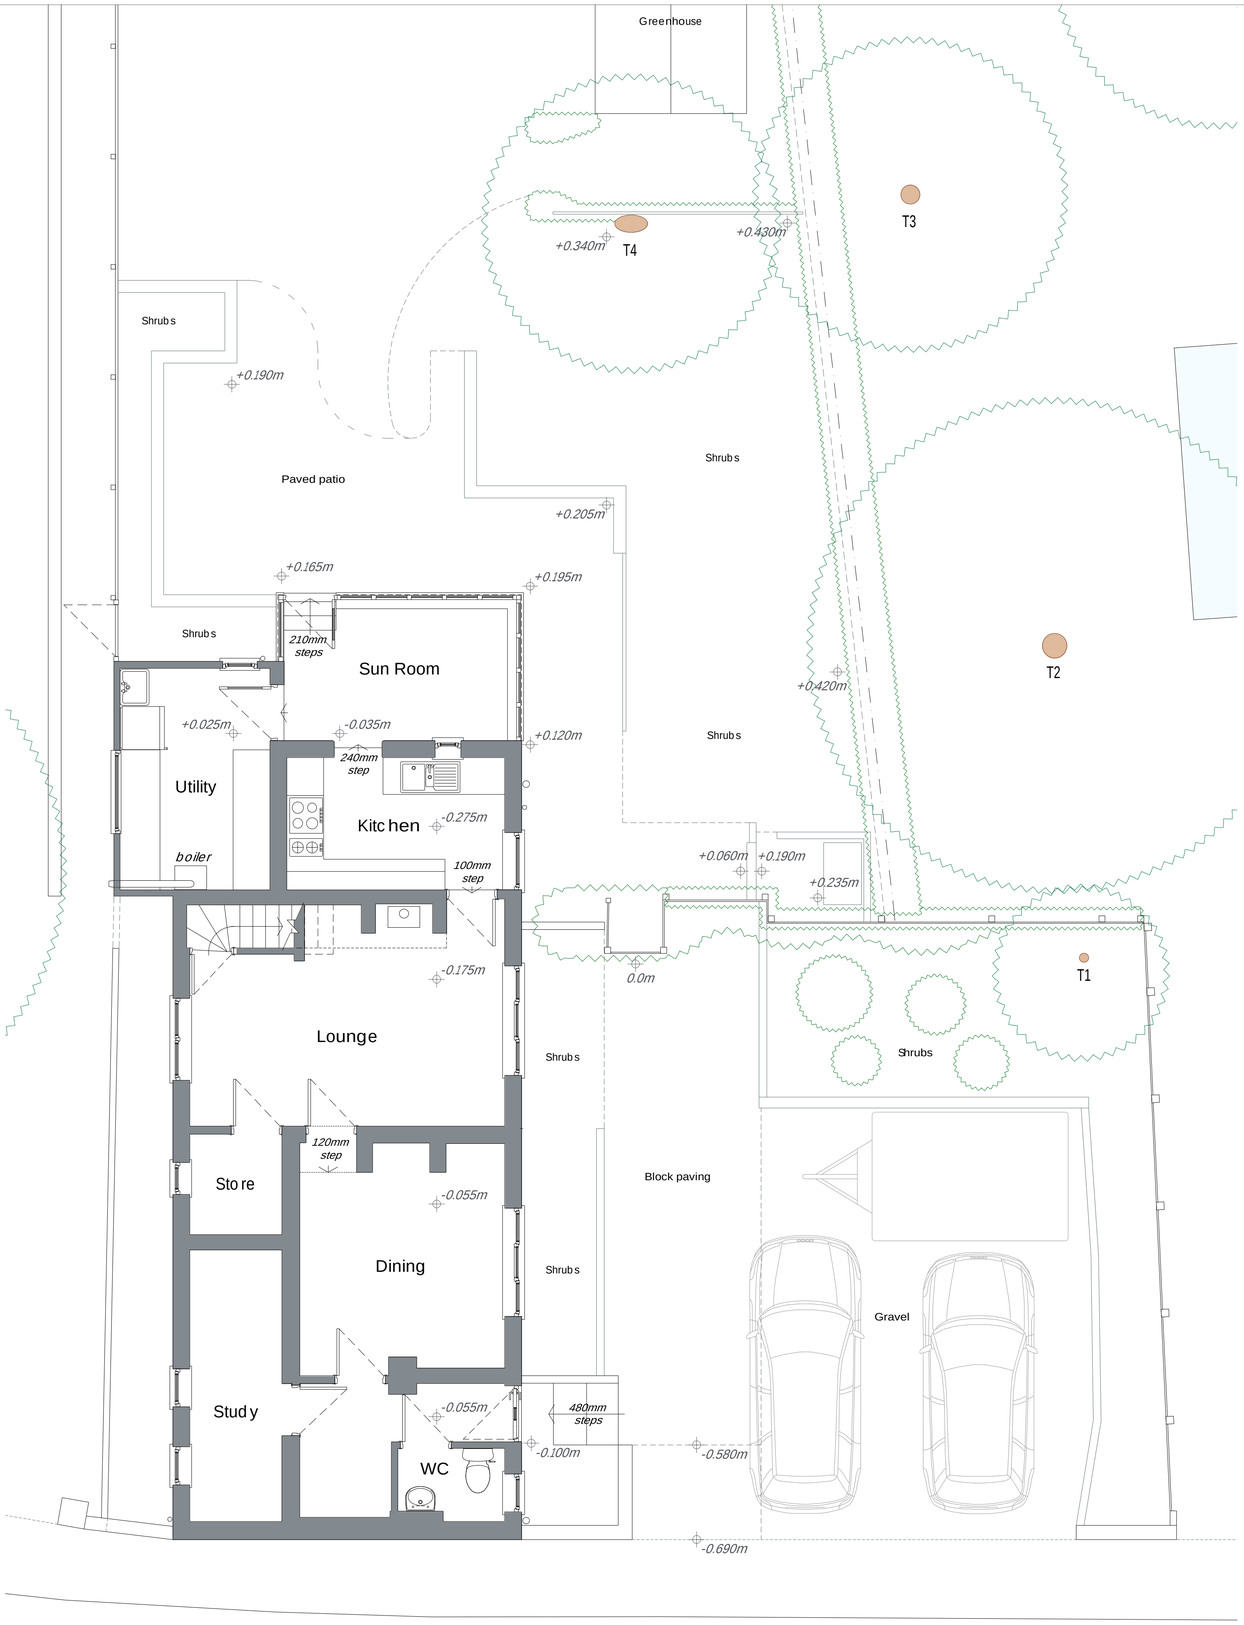

Existing - Ground Floor

Notes:

Do not scale this drawing for construction, use only figured dimensions. Discrepancies to be reported immediately.

Rev.	Amendments	Date

Oscarlo architectural design

[redacted] mail@oscarlo.co.uk

Project:

May Cottage
Toad Lane, Elston
NG23 5NS

Side Extension & Garage

Drawing Title:

Existing Floor Plans

Scale:	Date:	Size:
1:50	July 2023	A1
Drawing Status:	Drawing Number:	Rev:
Planning	2301B -13	-