PLAN 02

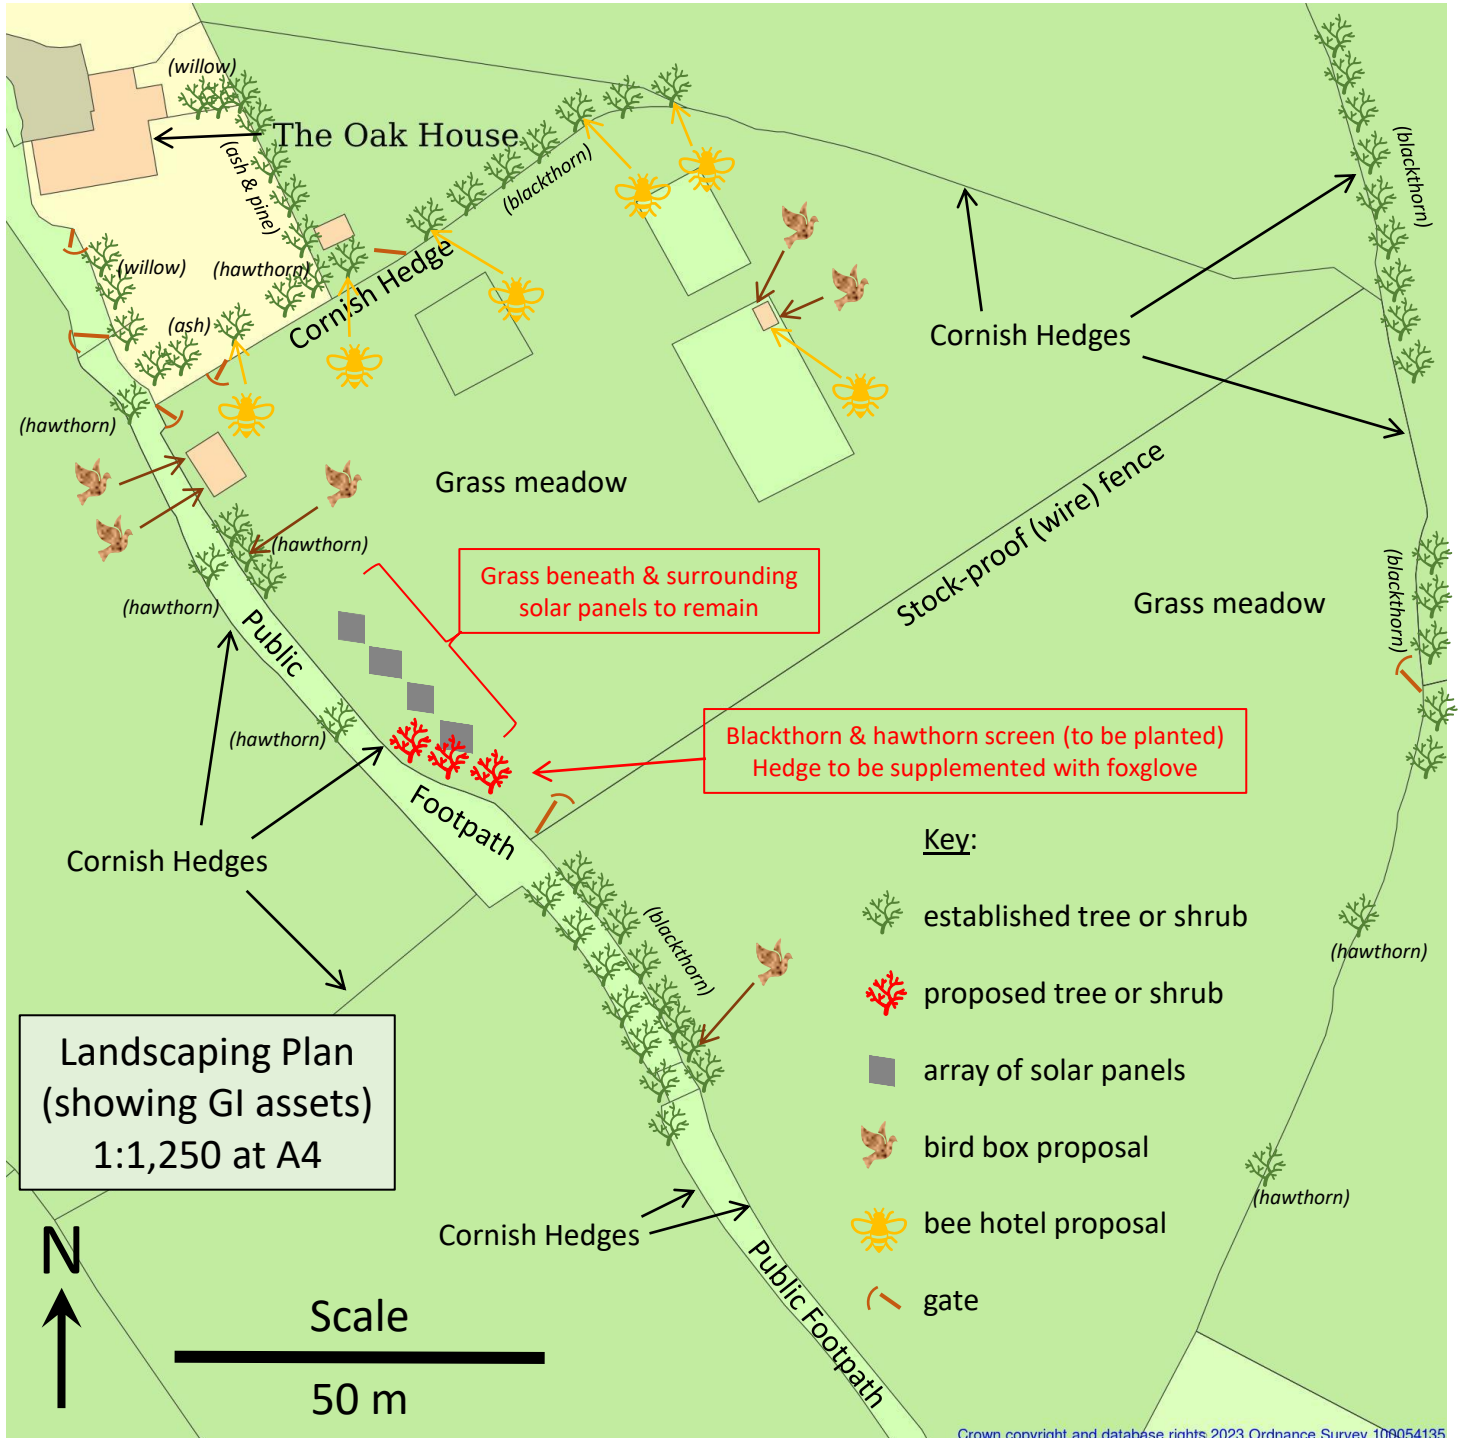
The Oak House
(willow)
(ash & pine)
(willow)
(hawthorn)
(ash)
(hawthorn)
(hawthorn)
(hawthorn)
(hawthorn)
(blackthorn)
(blackthorn)
(blackthorn)
(hawthorn)
(hawthorn)
Cornish Hedge
Cornish Hedges
Cornish Hedges
Cornish Hedges
Grass meadow
Grass meadow
Stock-proof (wire) fence
Grass beneath & surrounding solar panels to remain
Blackthorn & hawthorn screen (to be planted)
Hedge to be supplemented with foxglove
Public Footpath
Footpath
Public Footpath
Key:
established tree or shrub
proposed tree or shrub
array of solar panels
bird box proposal
bee hotel proposal
gate
Landscaping Plan
(showing GI assets)
1:1,250 at A4
N
Scale
50 m
Crown copyright and database rights 2023 Ordnance Survey 100054135