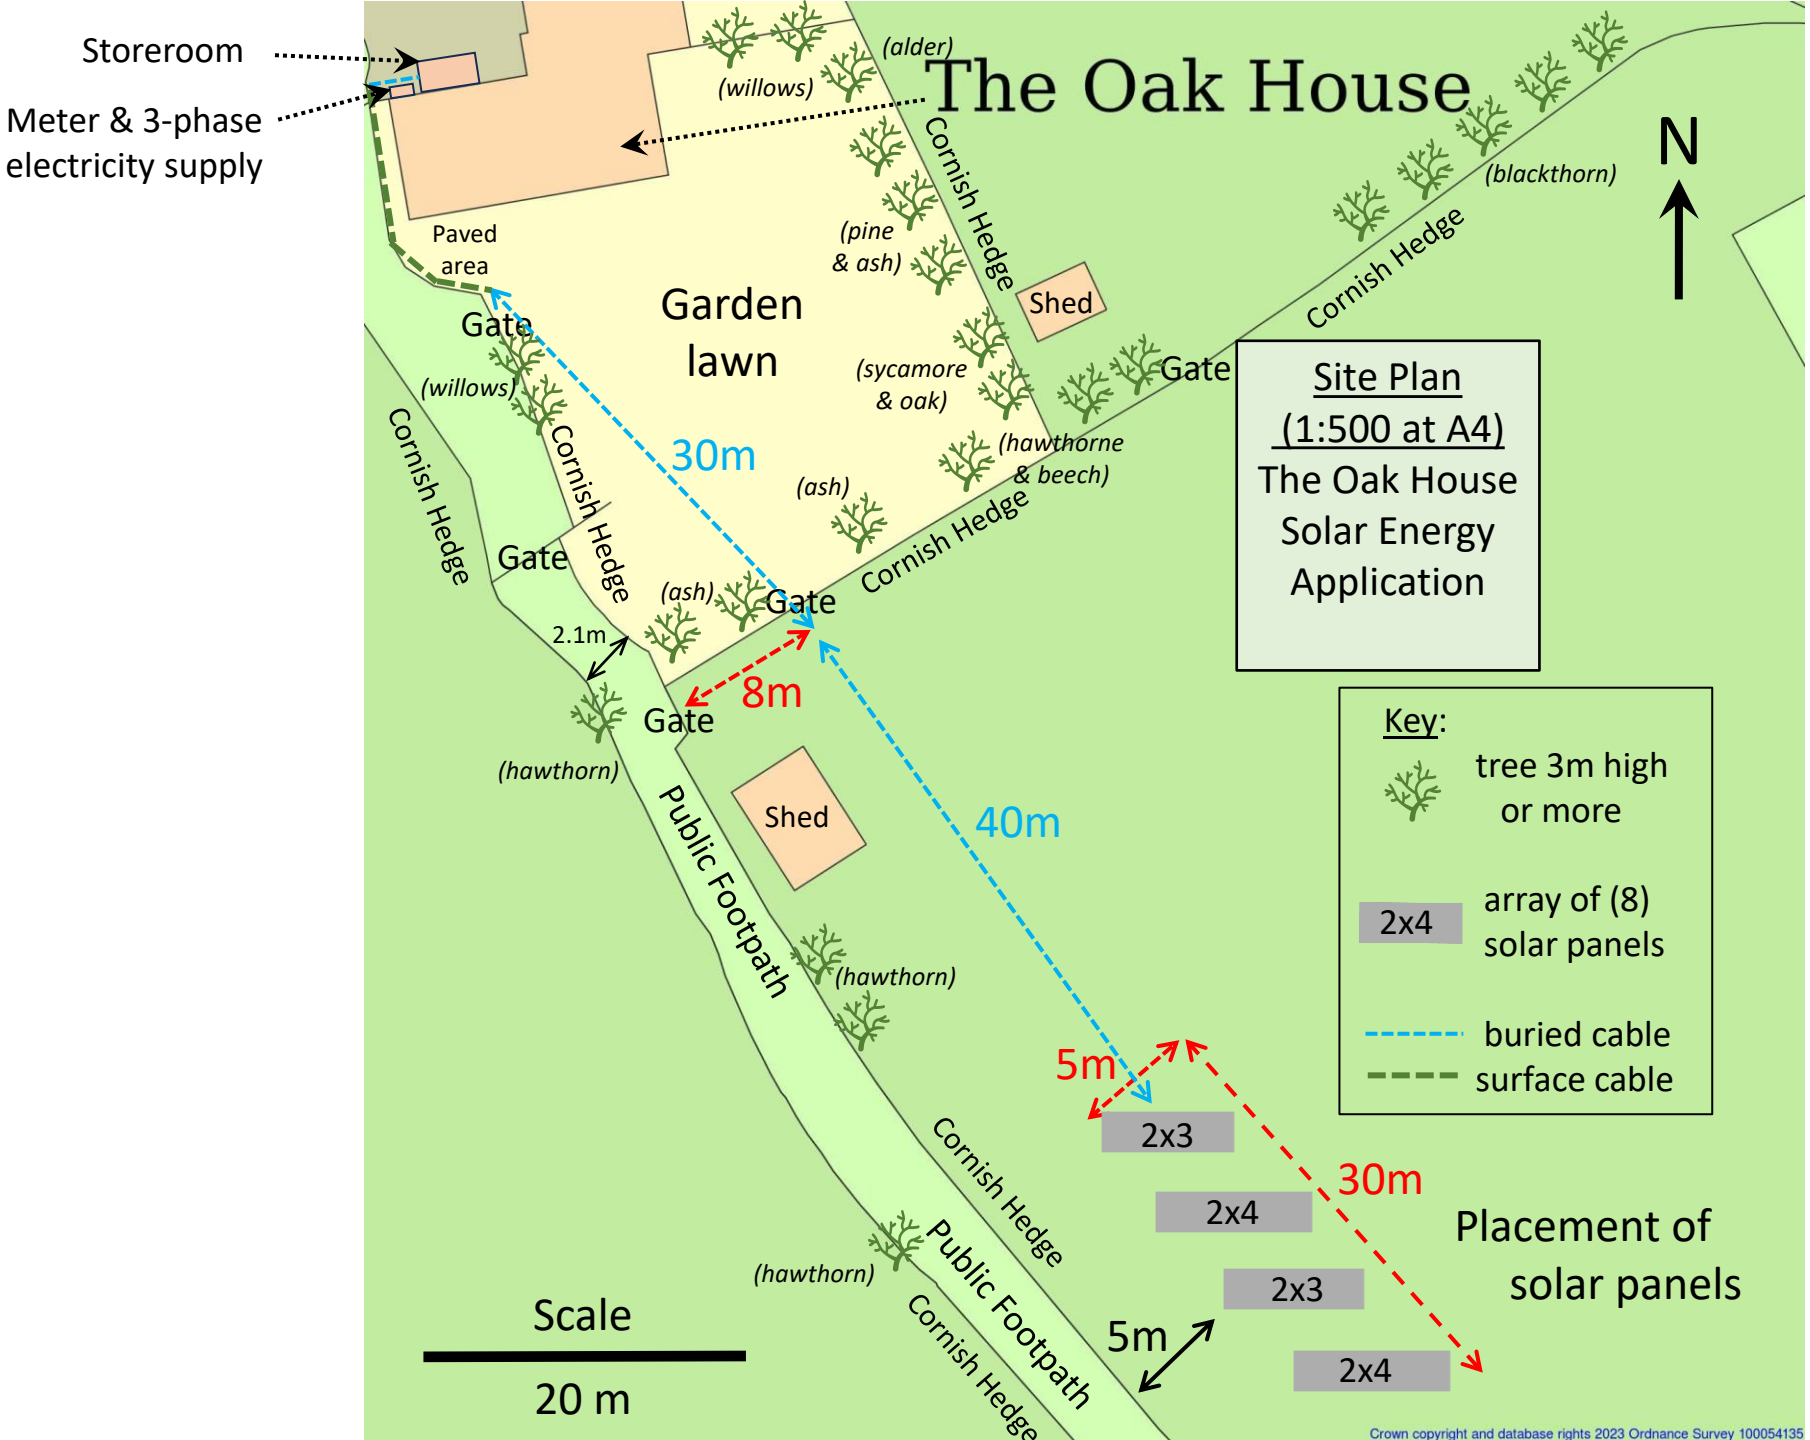

Storeroom
Meter & 3-phase electricity supply
The Oak House
N
(alder)
(willows)
(blackthorn)
Cornish Hedge
(pine & ash)
Shed
Paved area
Garden lawn
Gate
(willows)
(sycamore & oak)
Gate
Site Plan (1:500 at A4)
The Oak House Solar Energy Application
30m
(hawthorne & beech)
(ash)
Cornish Hedge
Cornish Hedge
Cornish Hedge
Gate
(ash)
Gate
2.1m
8m
Gate
(hawthorn)
Shed
40m
Public Footpath
Key:
tree 3m high or more
2x4
array of (8) solar panels
buried cable
surface cable
(hawthorn)
5m
2x3
30m
2x4
Placement of solar panels
Cornish Hedge
(hawthorn)
Public Footpath
2x3
Scale
5m
2x4
20 m
Cornish Hedge
Crown copyright and database rights 2023 Ordnance Survey 100054135