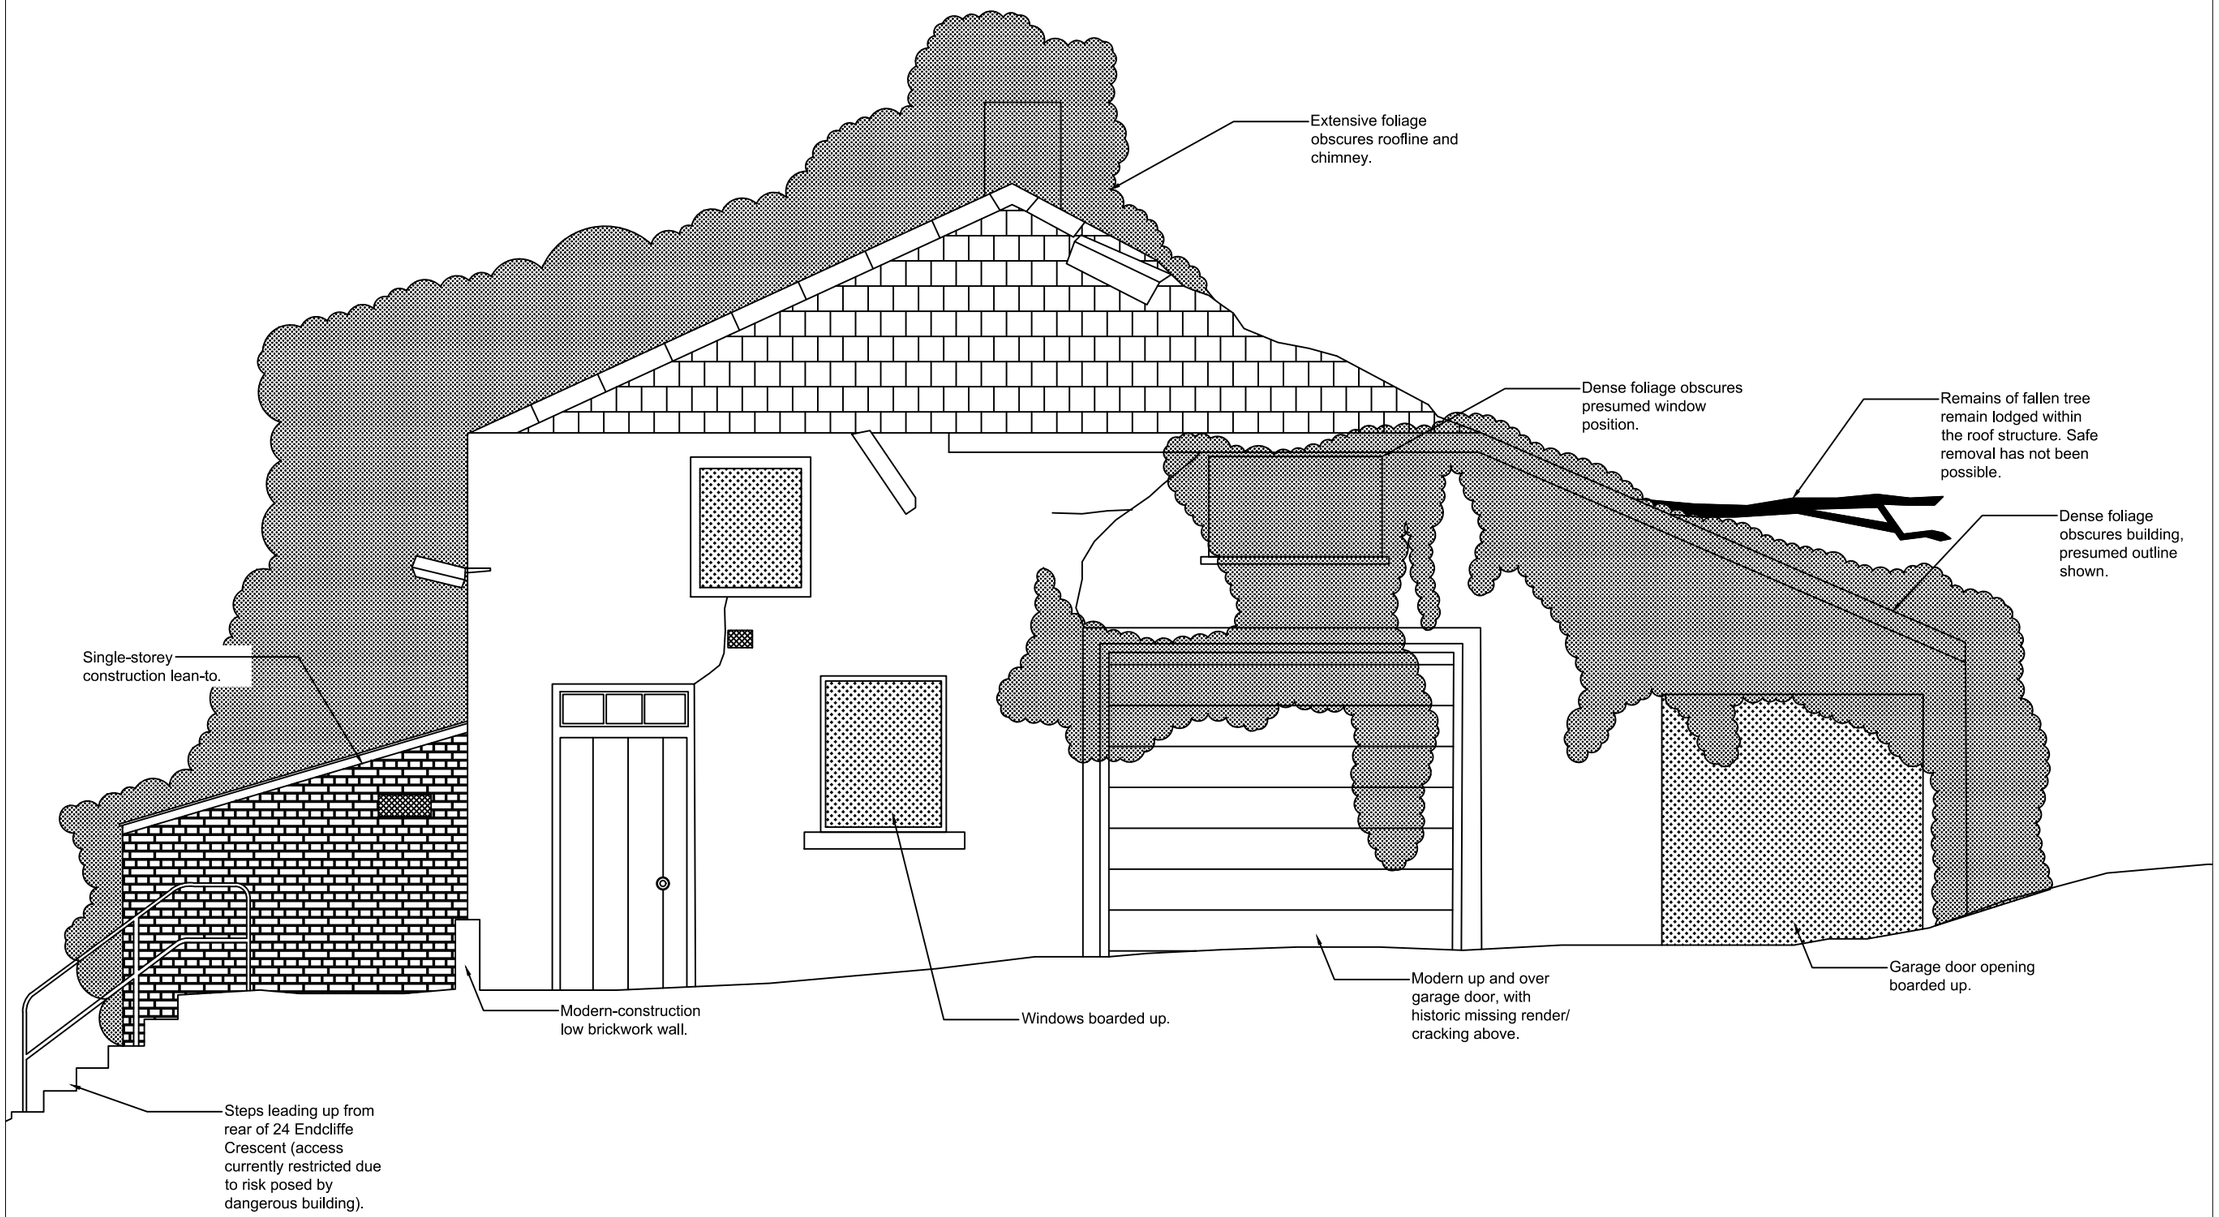

Notes

Revision

Rev _ November 2023. First Issue

Building

24a Endcliffe Crescent
Planning submission

Drawing

North Elevation
As Existing

University of Sheffield

Estates & Facilities Management

Arts Tower
Western Bank
Sheffield S10 2TN

Tel: 0114 222 9000
Fax: 0114 222 9010
www.sheffield.ac.uk

Date	Nov 2023	**Scale**	1:50
Drawn By	J Monck	**Checked By**	JC

Drawing No	**Revision**
0235_Elev_North_2023	_