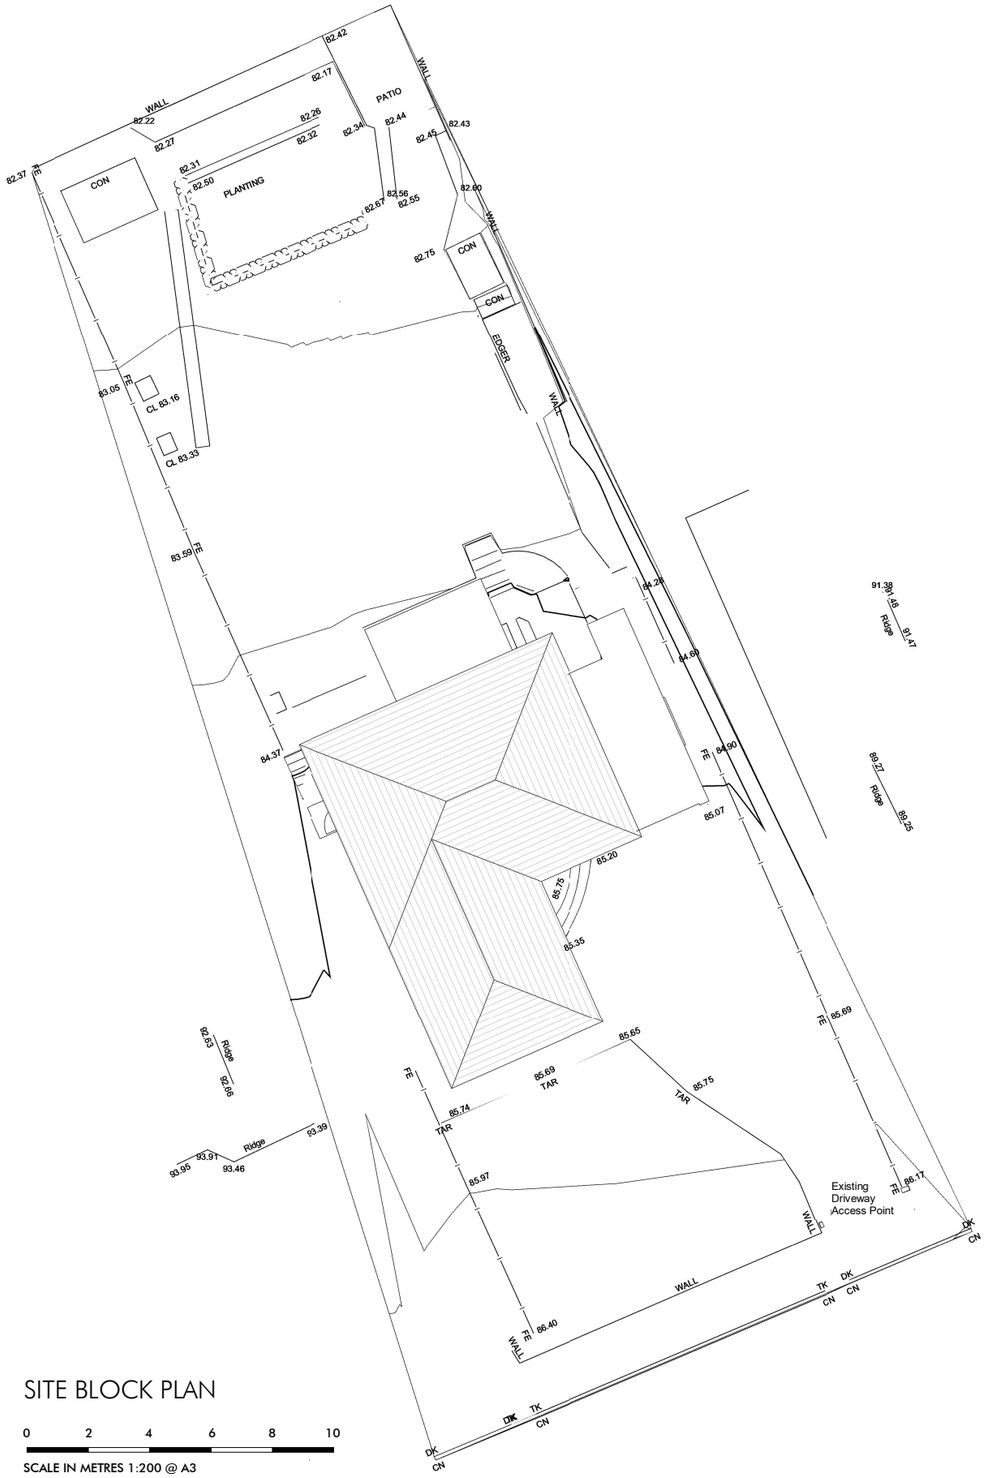

SITE BLOCK PLAN

0 2 4 6 8 10

SCALE IN METRES 1:200 @ A3

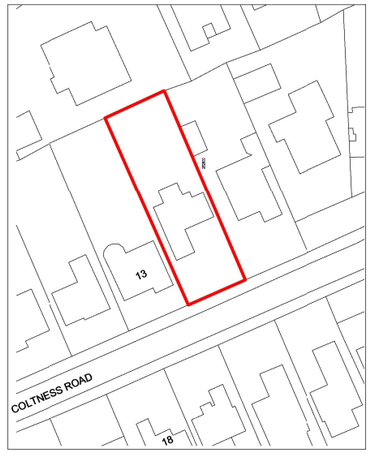

Ordnance Survey, (c) Crown Copyright 2023. All rights reserved. Licence number 100022432

SITE LOCATION PLAN

0 25 50 75 100 125

SCALE IN METRES 1:1250 @ A3

SITE LOCATION AND BLOCK PLAN AS EXISTING

SCALE: AS SHOWN @A3

CONTRACTORS MUST CHECK ALL DIMENSIONS
ONLY WORK FROM FIGURED DIMENSIONS
DISCREPANCIES MUST BE REPORTED IMMEDIATELY TO THE ARCHITECT
TO AWAIT INSTRUCTIONS BEFORE PROCEEDING
IF IN DOUBT - ASK

DATE	REVISION

LILLY LEWARNE ARCHITECTS
No.1 Victoria Wharf, Malpas Road, Truro. Cornwall. TR1 1QH
T: 01872 261000 E: architects@lillylewarne.co.uk
www.lillylewarne.co.uk

CLIENT	BENJAMIN ROSEVEARE 15 COLTNESS ROAD, PLYMOUTH, PL9 8HA
PROJECT	ALTERATIONS AND EXTENSION 15 COLTNESS ROAD, PLYMOUTH, PL9 8HA
DRAWING	PLANNING SITE LOCATION AND BLOCK PLAN AS EXISTING

SCALE : AS SHOWN @ A3 | DIRECTOR : JM
DRAWN : KB | CHECKED : PJC

DRAWING STATUS: **PLANNING** | DATE: 19.12.23

PROJECT NUMBER: **23033.3.001** | STAGE: | DRAWING NUMBER: | REVISION:

© LILLY LEWARNE PRACTICE 2023