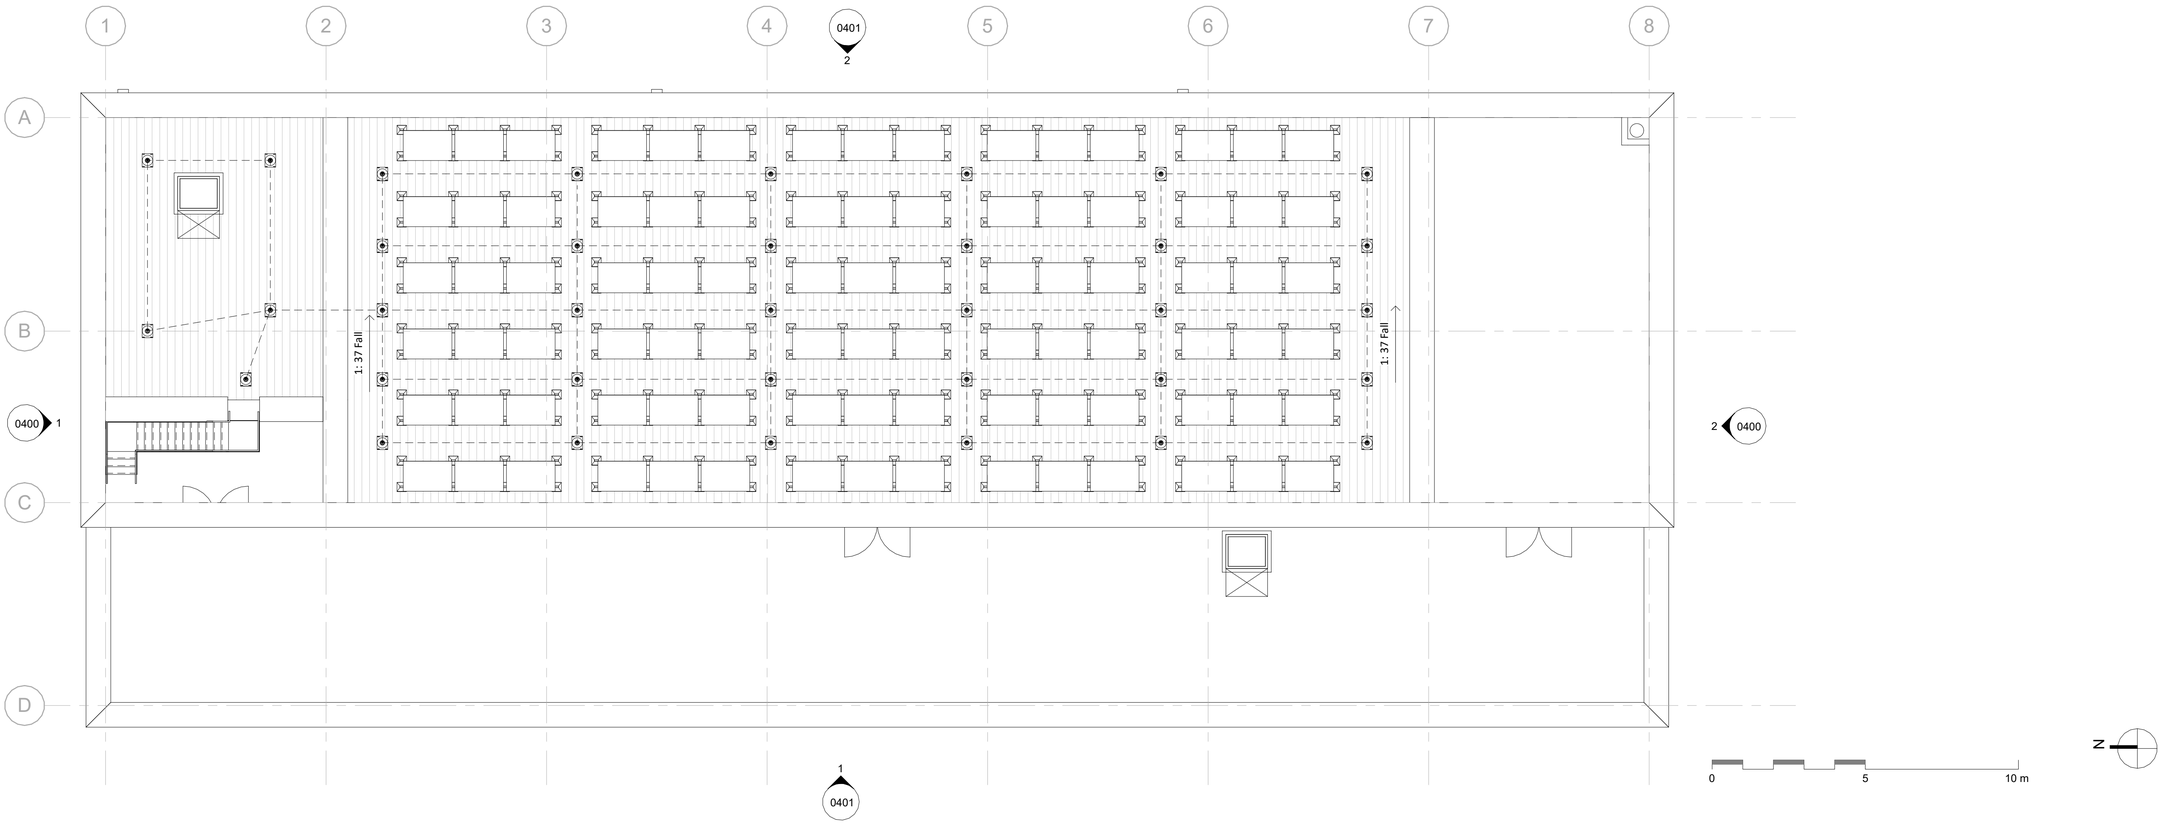

04 Roof Plan

1 : 100

Contractors to check all dimensions on drawings.

Any discrepancies must be reported to KTA Architects Ltd or the contract administrator before proceeding.

Do not scale except for planning purposes, work to figured dimensions.

A Fire Consultant must be appointed for this project. KTA drawings & schedules to be read in conjunction with the Fire Consultant Fire Strategy Report.
The Fire Strategy Report takes precedence over any KTA drawing or schedule & any discrepancy should be brought to KTAs attention

This drawing must be read in conjunction with all relevant consultants drawings.

This drawing is © KTA Architects Ltd.

Revision Schedule

Revision Number	Revision Date	Revision Description	Issued/ Authorised by
P4	14/12/2023	Issued for Planning application	AM
P3	14/11/2023	Issued to enable further stage 3 design coordination	AM
P2	01/11/2023	Issued for Pre-app meeting 4	AM
P1	16/10/2023	Issued to enable stage 3 coordination	AM

KTA
Architects | Urban Designers

Winslade House, Winslade Park, Manor Drive,
Clyst St. Mary, Exeter, EX5 1FY

Tel: 01392 360338
Email: kt@kta.uk.com
Web: www.kta.uk.com

Project
Plymouth CDC
Colin Campbell Court
Market Ave,
Plymouth, PL1 1TZ

Title
Roof Plan

Author	Chckd by	Scale	
AM	LF/AS	1 : 100	@ A1

Project	Status
2258	PL Planning

Drawing number	Rev.
2258- KTA- XX- 04- D- A- 0205	P4

QMF 12R -V2.0 - 07/07/2023

Plot date: 15/12/2023 11:54:15 S:\Admin\Templates\BIM\2017 CDC_R21\2258-KTA-XX-XX-M3-A-0205_Colin Campbell Ct.rvt