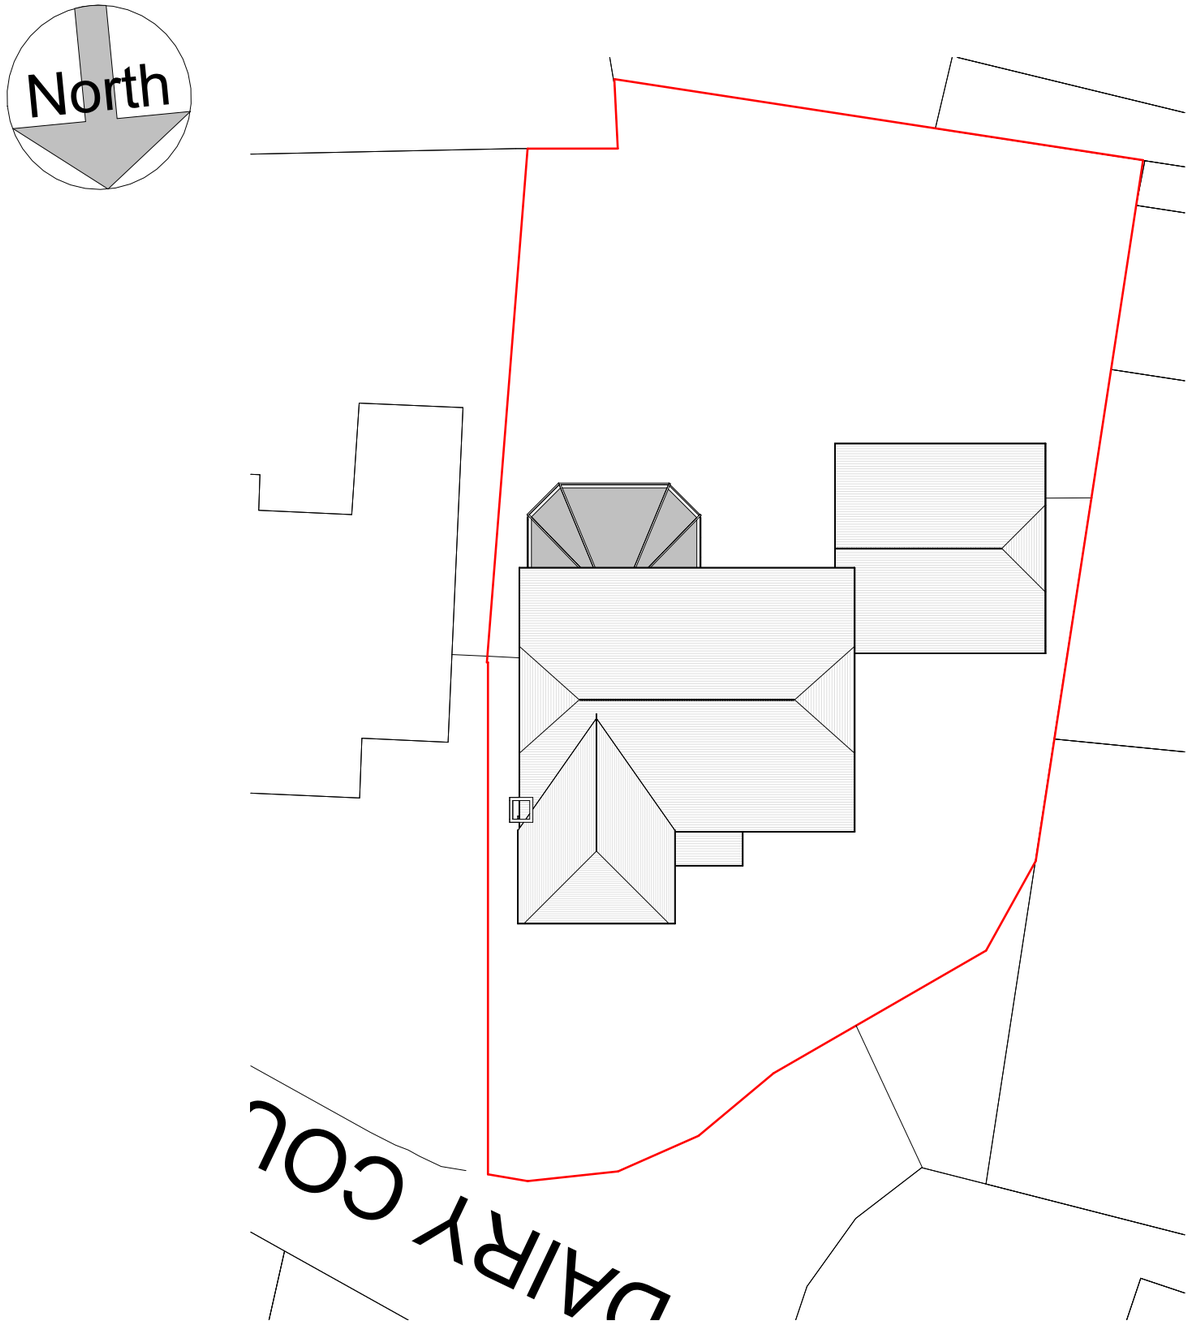

Site Plan

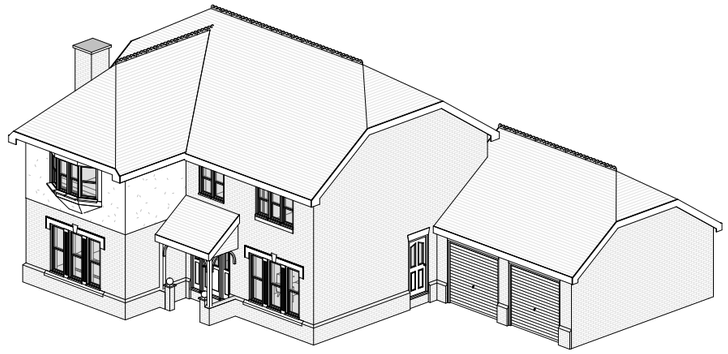

3D View 1

3D View 2

Fluent
ARCHITECTURAL DESIGN SERVICES
FLUENT
ARCHITECTURAL DESIGN SERVICES
Tel: 0800 043 8838
E-mail: info@fluent-ads.co.uk
Web: fluent-ads.co.uk

Holyport, 3 Dairy Court	Scale @ A3 1 : 200	Drawing number P.M.100	Key: Existing, Proposed, SVP, Boundary line, Existing drainage, Proposed drainage, Overhead
	Date 24.02.2023	Project number 2048	0 4 8 12 16 20 GRAPHIC SCALE: 1:200
Existing Site Plan and 3D Views	Drawn by N.M	Rev	

No.	Description	Date