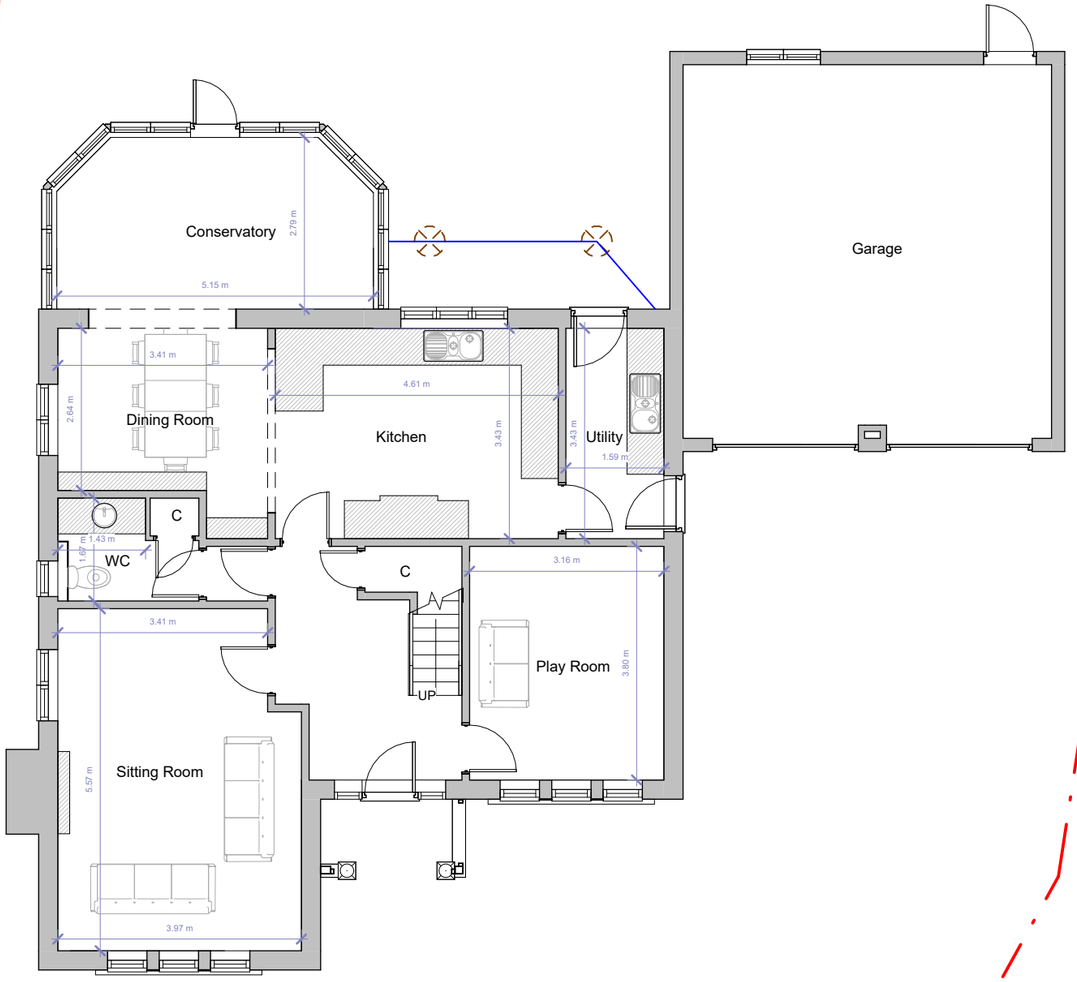

Ground Floor

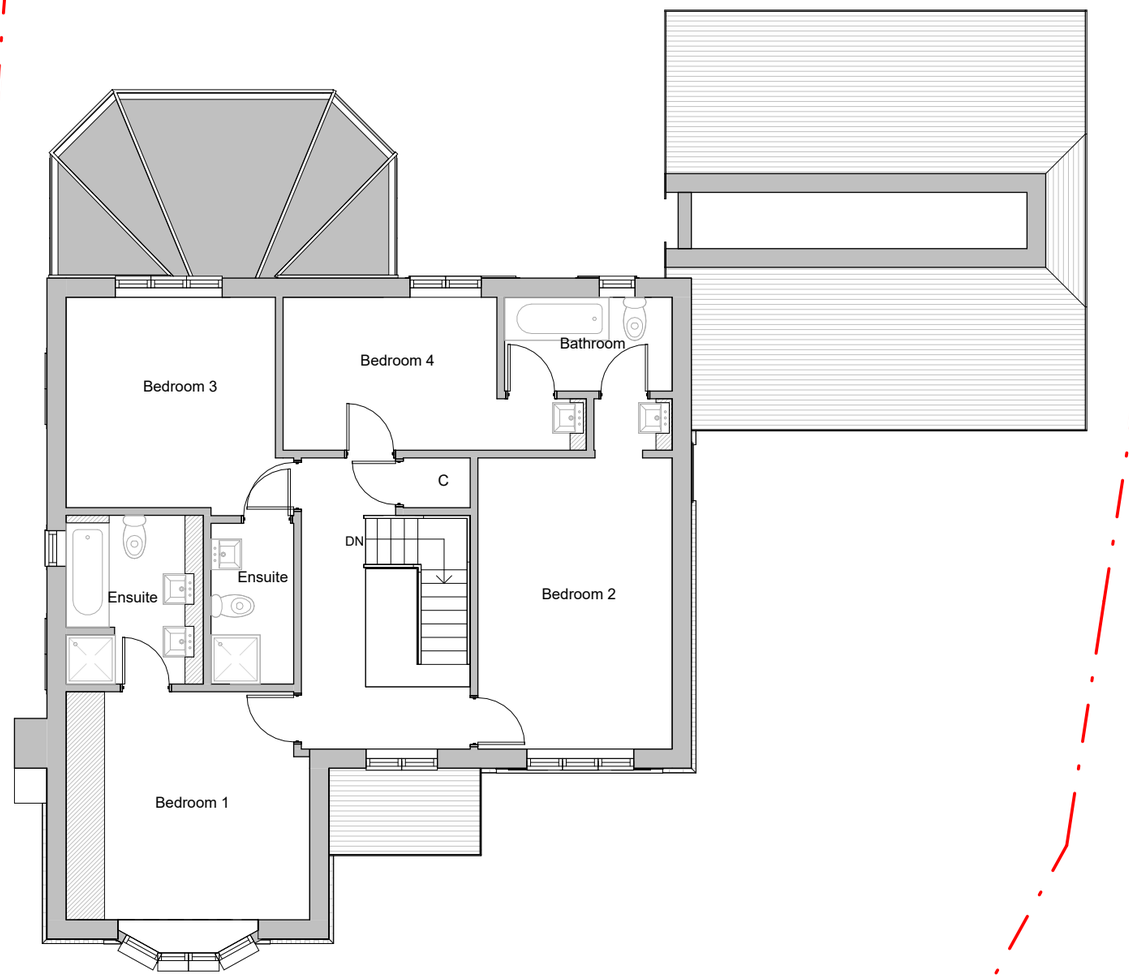

First Floor

Fluent
ARCHITECTURAL DESIGN SERVICES
FLUENT
ARCHITECTURAL DESIGN SERVICES
Tel: 0800 043 8838
E-mail: info@fluent-ads.co.uk
Web: fluent-ads.co.uk

Holyport, 3 Dairy Court

Existing Floor Plans

Scale @ A3: 1 : 100	Drawing number: P.M.200
Date: 24.02.2023	Project number: 2048
Drawn by: N.M	Rev

Key:

Existing · Proposed · SVP · Boundary line · Existing drainage · Proposed drainage · Overhead

0 1 2 3 4 5 10

GRAPHIC SCALE: 1:100

No.	Description	Date