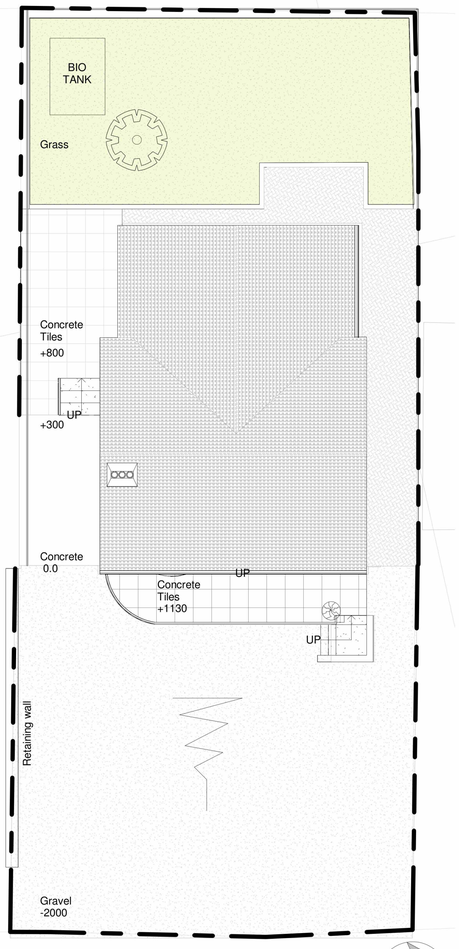

1 Block Plan - As Existing
1 : 100

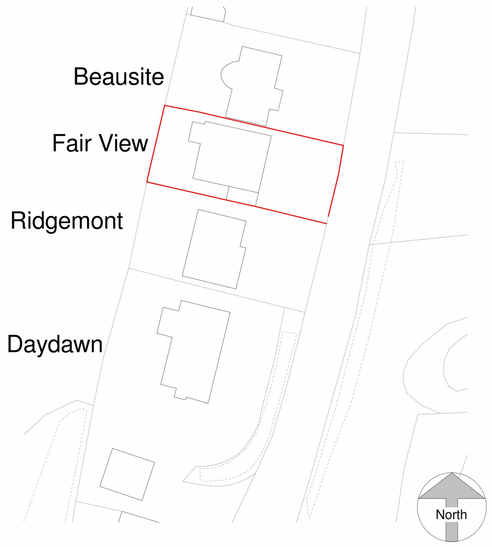

2 Site Plan
1 : 500

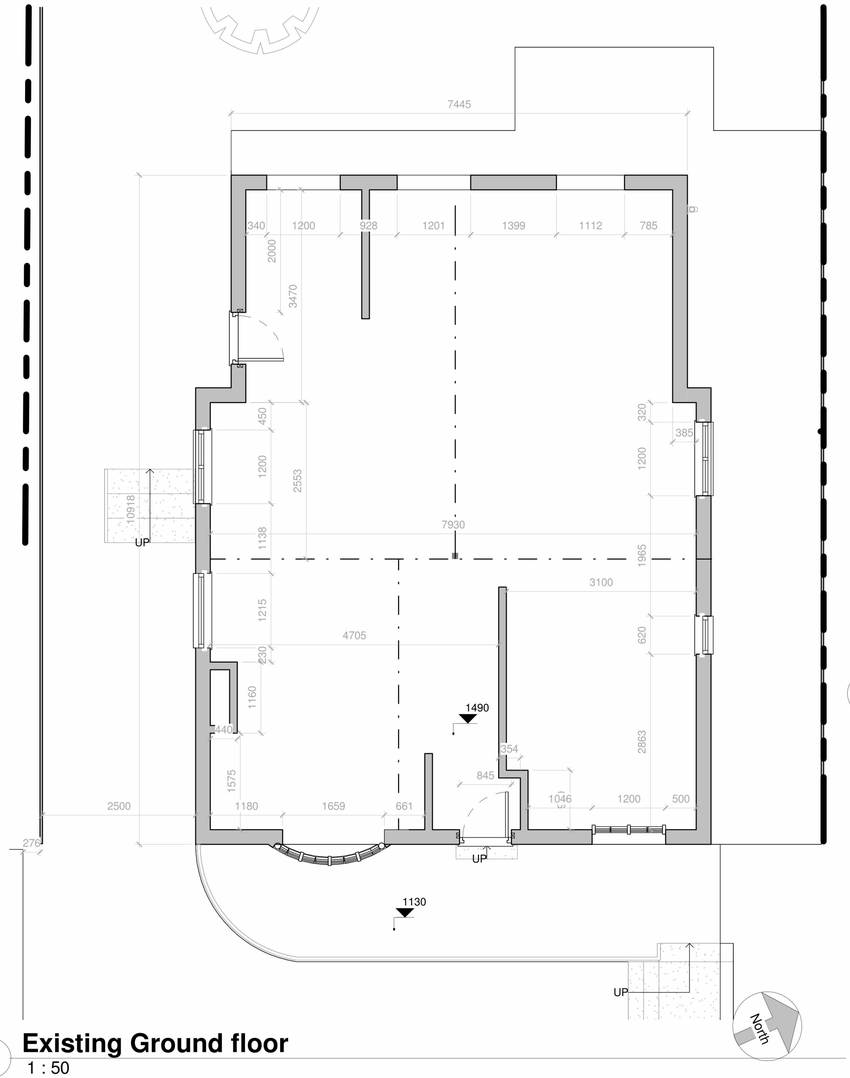

3 Existing Ground floor
1 : 50

4 Side Elevation (S) - As Existing
1 : 100

5 Front Elevation - As Existing
1 : 50

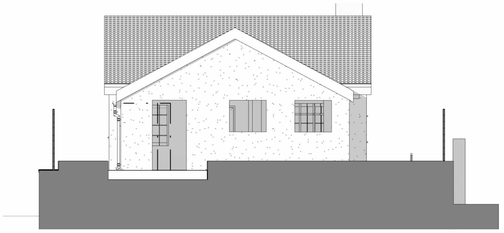

6 Rear Elevation - As Existing
1 : 100

7 Side Elevation (N) - As Exisitng
1 : 100

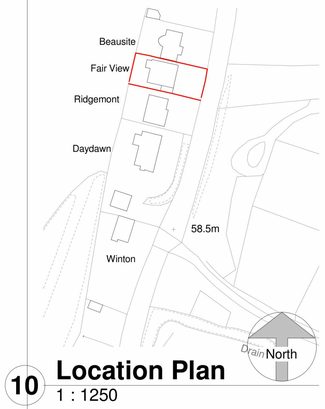

10 Location Plan
1 : 1250

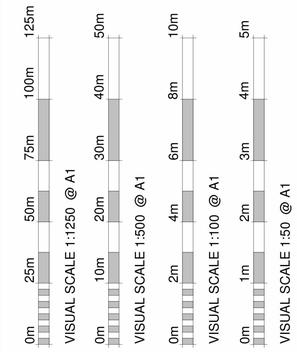

Revision Number	Revision Description	Revision Date	Issued by
	Revision		

Planning

Status:

Dimensions, areas and levels where given are only approximate and subject to site survey.
All dimensions are to be checked on site. Figured dimensions only are to be taken from this drawing.
This drawing is to be read in conjunction with all relevant consultants and/or specialists drawings/documents and any discrepancies or variations are to be notified to the Architect before the affected work commences. This drawing is copyright and remains the property of the Architects.

CROE ARCHITECTS
REGISTERED QUALIFIED ARCHITECTS / HERTFORDSHIRE

telephone:01462 453931
email:info@croearchitects.co.uk
web: www.croearchitects.co.uk

Project:
Fairview
Much Hadham
SG10 6EZ

Client:
[redacted]

Drawing name:
As Existing

Scale: As indicated A1	Drawing number	Revision
Date: 11 - 23	23089 - 001	
Drawn by: KR		