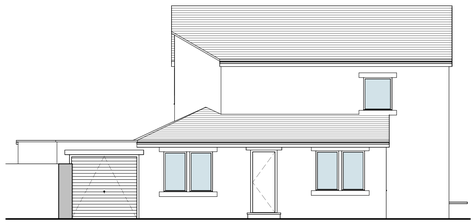

Existing Front Elevation
Scale: 1 : 100

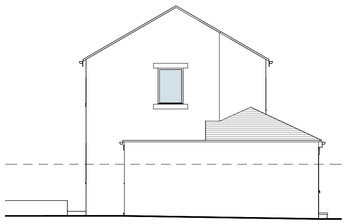

Existing Side Elevation A
Scale: 1 : 100

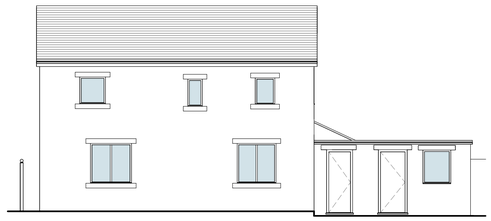

Existing Rear Elevation
Scale: 1 : 100

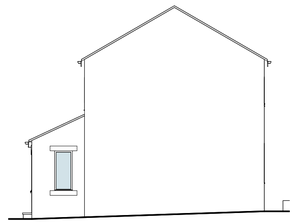

Existing Side Elevation B
Scale: 1 : 100

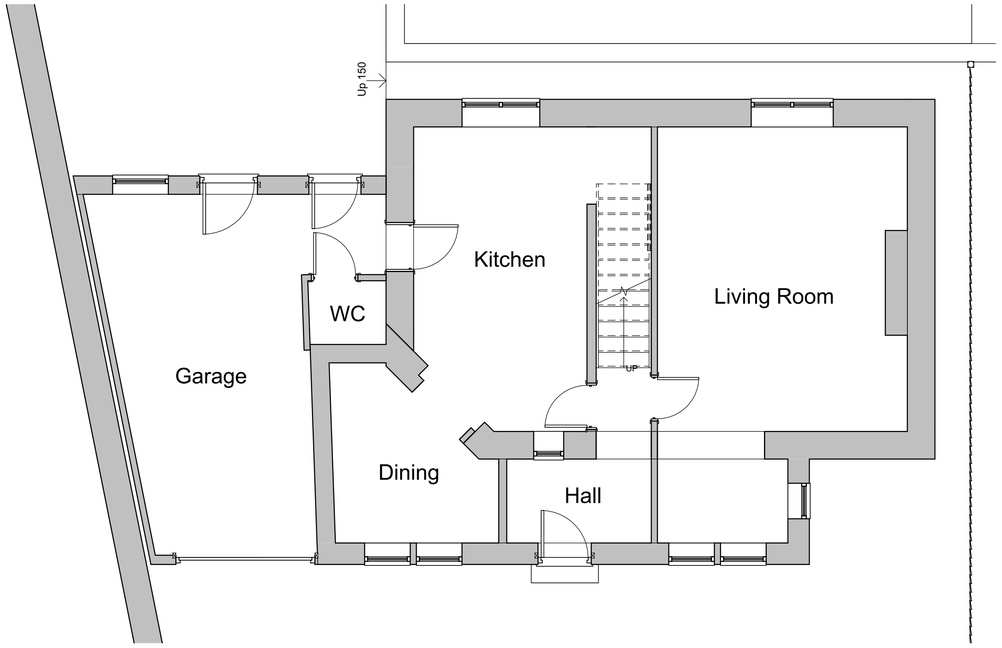

Existing Ground Floor Plan
Scale: 1 : 50

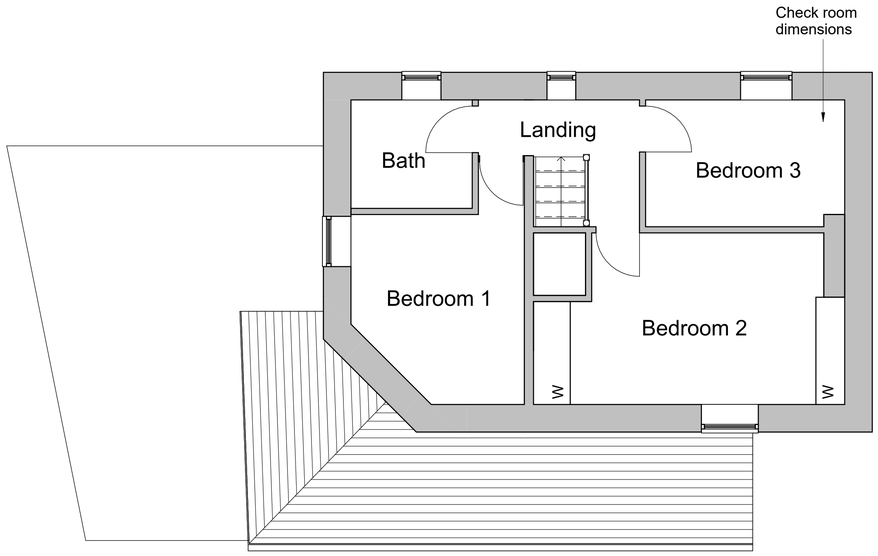

Existing First Floor Plan
Scale: 1 : 50

Rev	Description	Date

Drawing Issue Status:

PLANNING APP

No dimensions to be scaled from this drawing either in paper or electronic form. All dimensions to be checked on site prior to manufacture, setting out, or construction. Any discrepancies to be notified for clarification.

All work to be carried out strictly in accordance with current Approved Documents, British Standards, Codes of Practice, statutory regulations, and manufacturers instructions whether specifically refered to or not.

This drawing and any design there on is the copyright of Richard Jagger & Plans For Home Limited and must not be reproduced in any way without their written consent.

All references to Plans For Home or other abbreviation, shall be taken to mean "Plans For Home Limited".

CIAT CHARTERED PRACTICE
Richard Jagger MCIAT
Chartered Architectural Technologist
CIAT Chartered Practice

PLANS FOR HOME
PLANS FOR HOME
Architectural Design
For Home Owners
www.plans-for-home.co.uk
T: 07721 996296

Project:
Side Extension and Alterations
2 Ellison Fold, Baildon

Client:
Mr and Mrs Singleton

Sheet Title:
Existing Plans and Elevations

Date:	Scale:	Sheet Size:
Sept '23	As Shown	A1
Project No: 23/	Drwg No: A201	Rev: