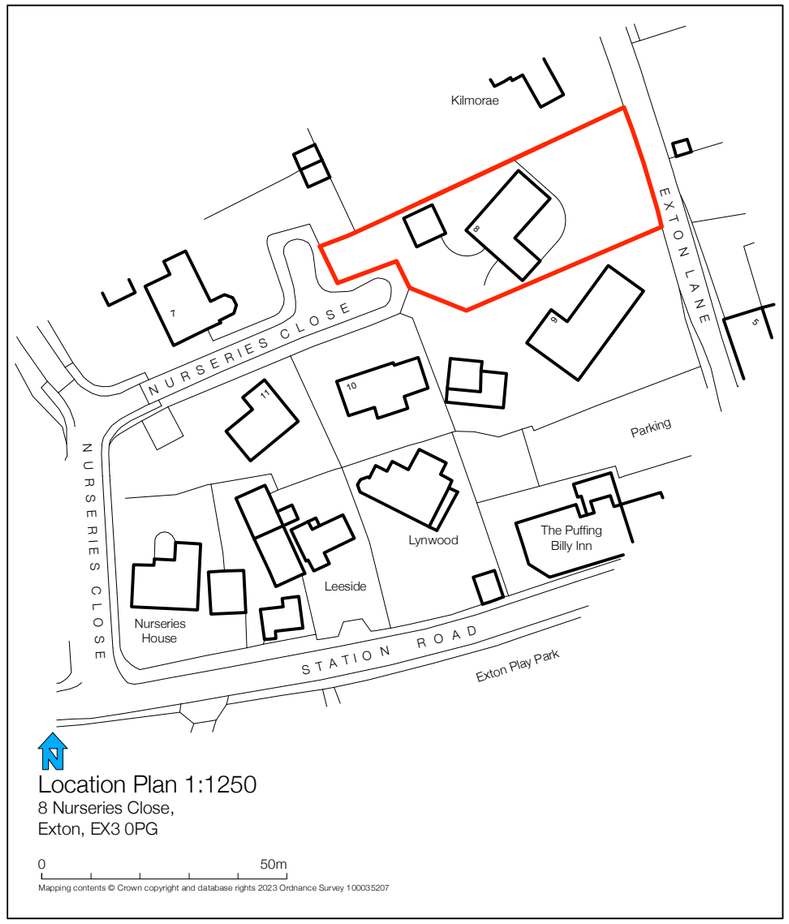

Location Plan 1:1250

8 Nurseries Close,
Exton, EX3 0PG

0 50m

Mapping contents © Crown copyright and database rights 2023 Ordnance Survey 100035207

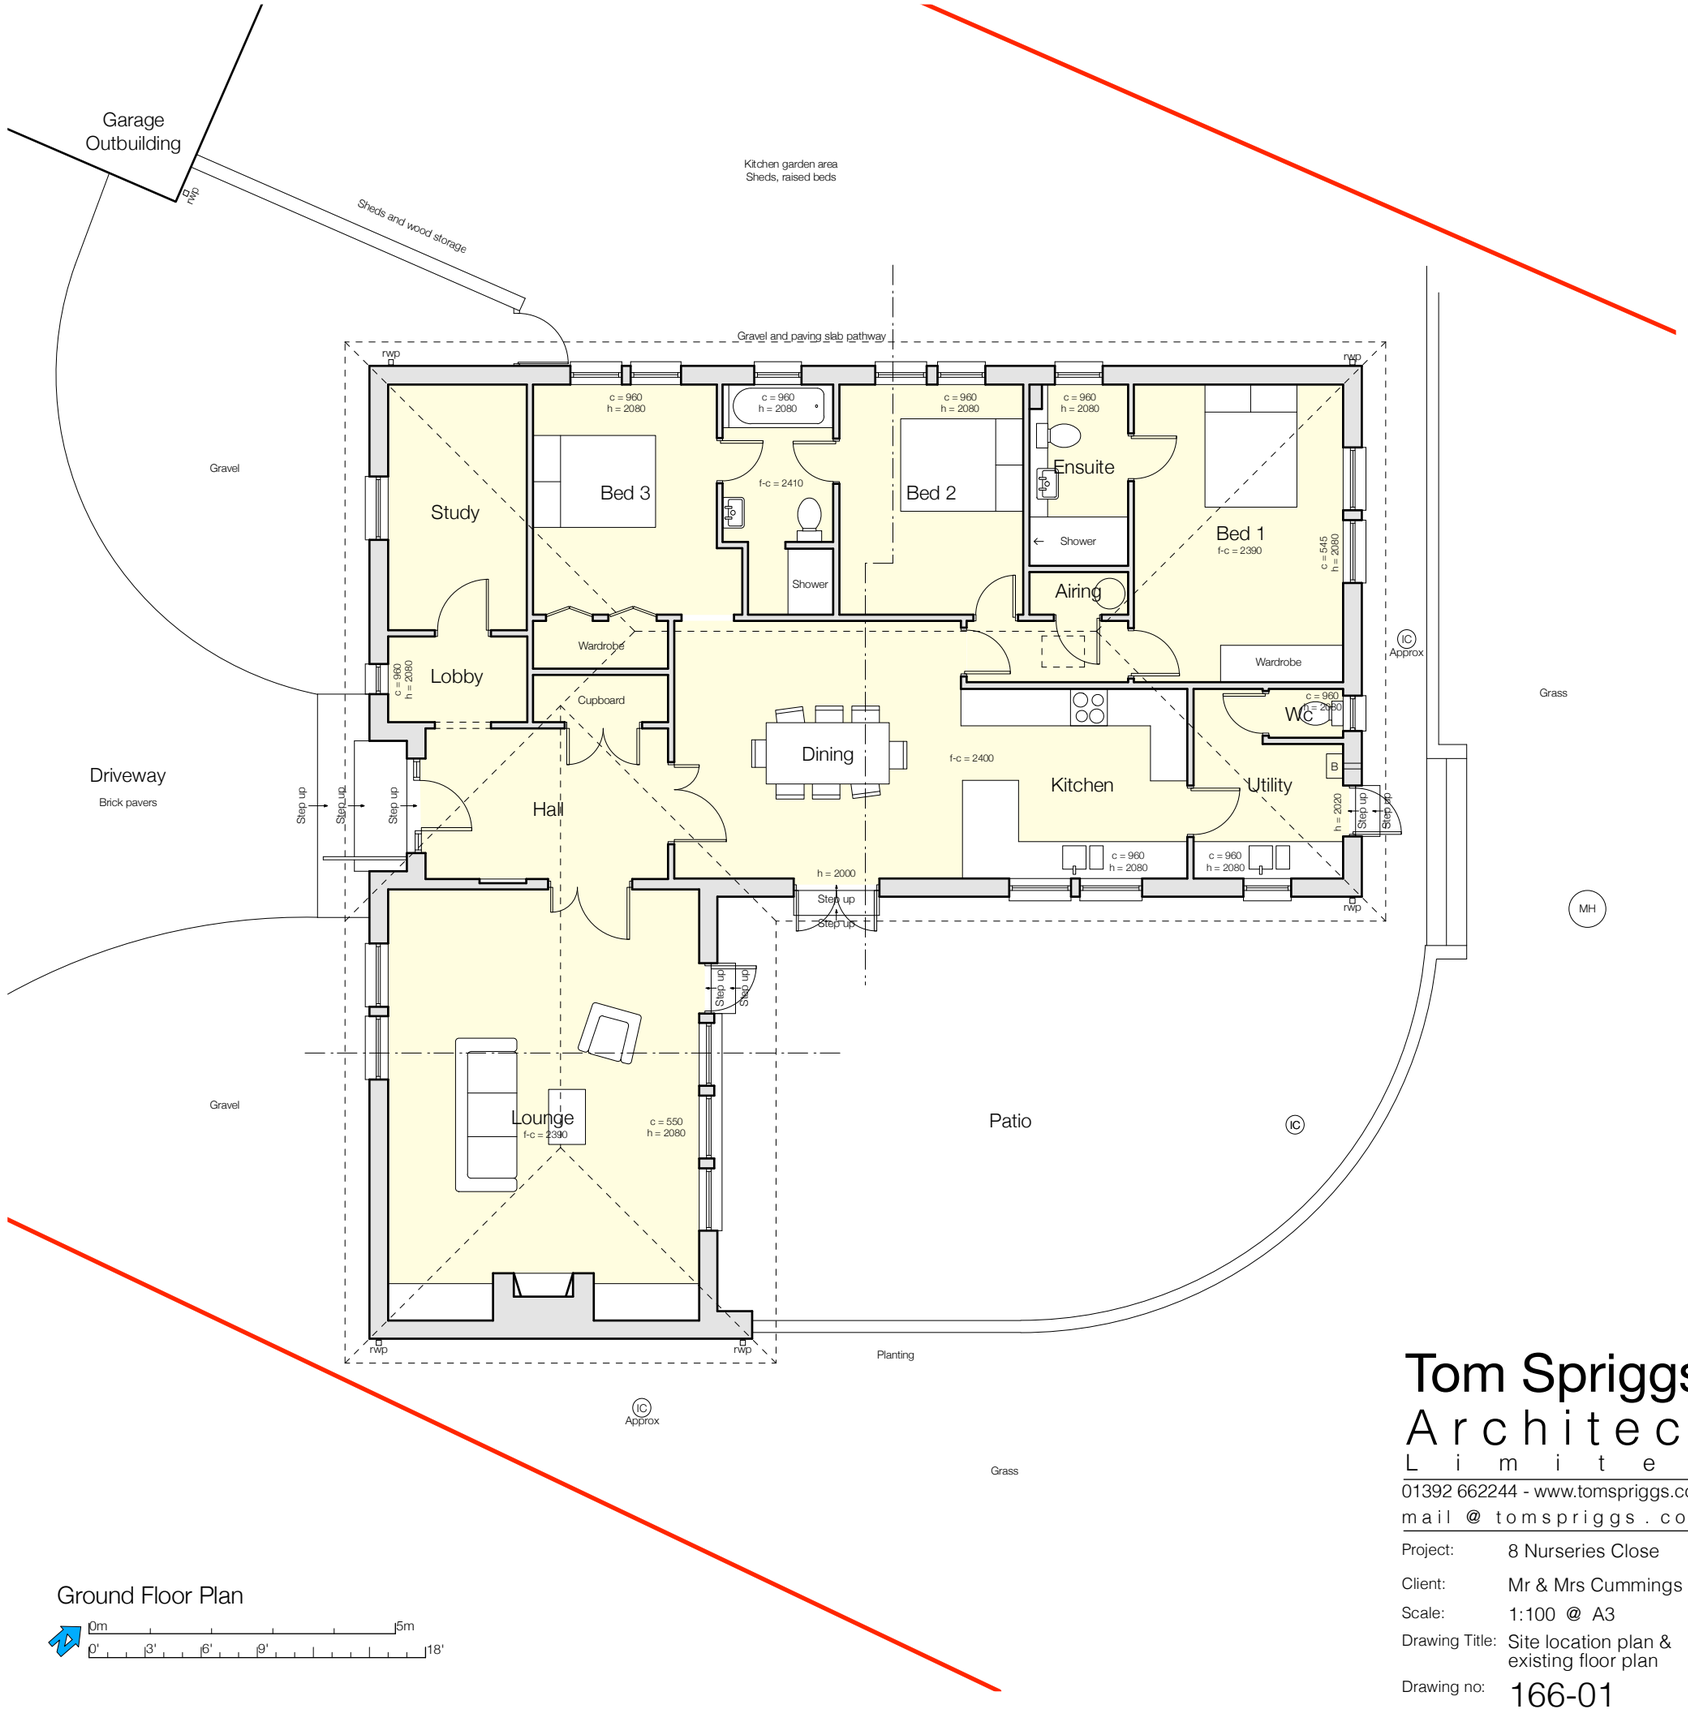

Ground Floor Plan

0m 5m
0' 3' 6' 9' 18'

Tom Spriggs Architect Limited

01392 662244 - www.tomspriggs.com
mail @ tomspriggs.com

Project:	8 Nurseries Close
Client:	Mr & Mrs Cummings
Scale:	1:100 @ A3
Drawing Title:	Site location plan & existing floor plan
Drawing no:	166-01

Issue / Revision:
- 14.12.2023 First issue