Form no PM49 (Edition 3 – 01.03.05)

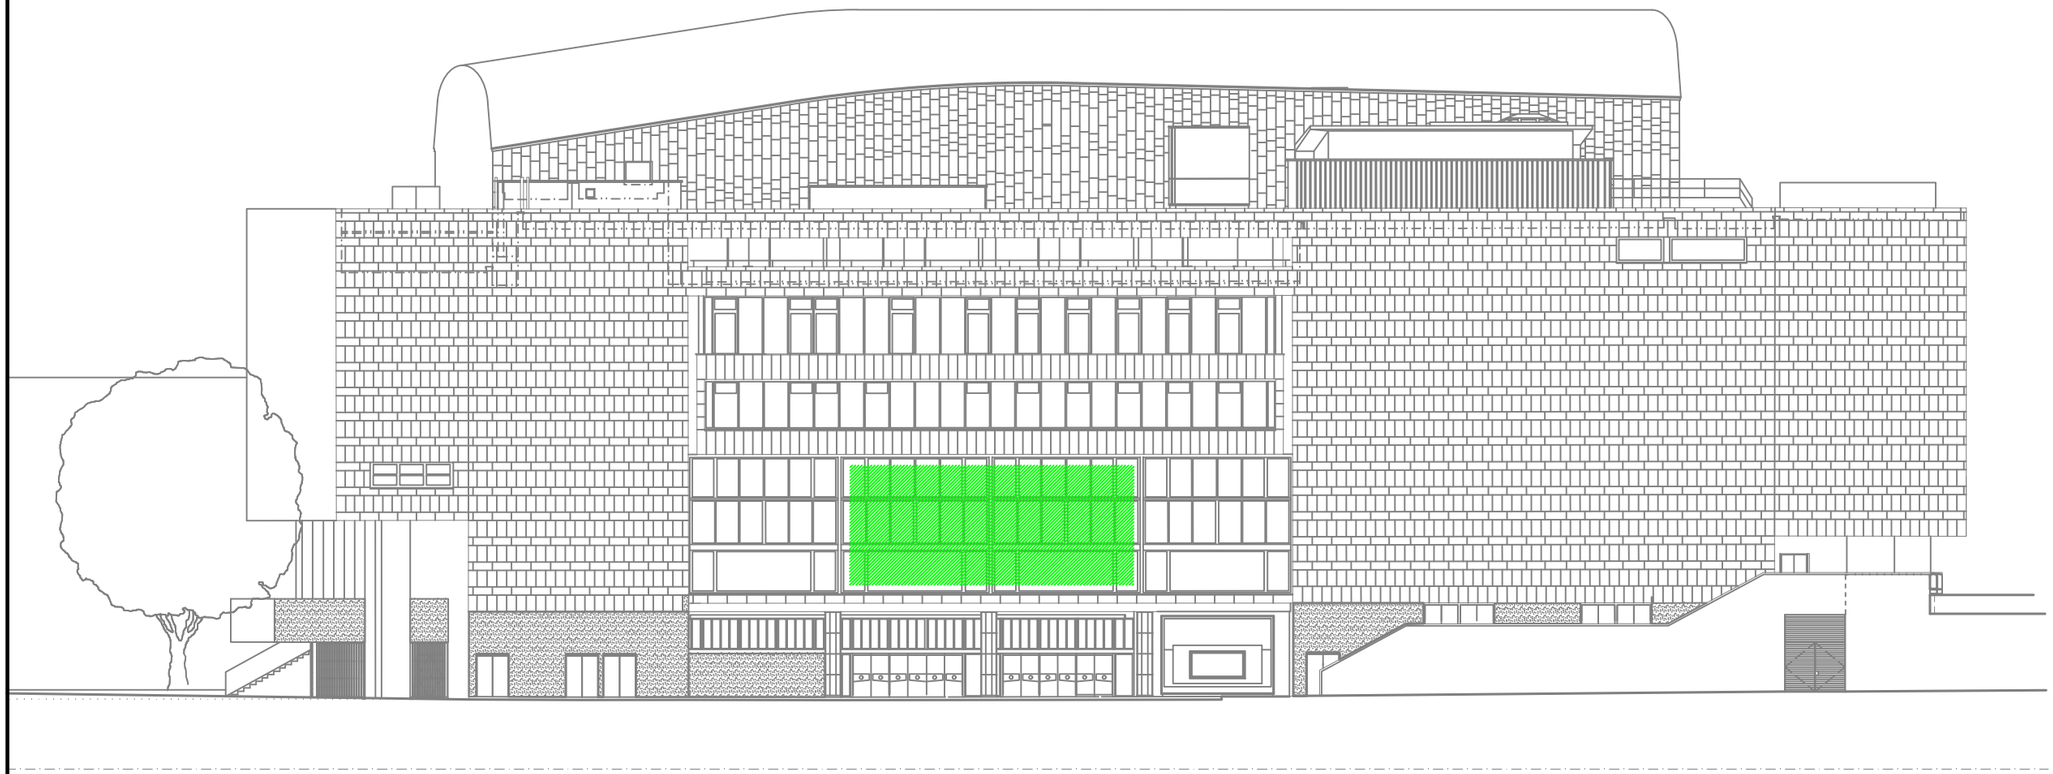

0 5 10 15 20

Copyright
This drawing is copyright and may not be altered, reproduced or used other than for the Contract Works for which it is issued without the written permission of Southbank Centre.

Status of drawing
The purpose of this drawing when issued as a Tender Drawing is to enable tenderers to interpret correctly the design and to submit competitive tenders for the works.
A Tender Drawing whether original or amended shall not be used as an installation Drawing except under the terms contained in the conditions of Tender.

Warning
Do not scale this drawing. Verify all dimensions and structural details on site. If in doubt, ask before acting.

Related documents
This drawing to be read in conjunction with the appropriate Specification(s).

Checking
This drawing has been generated using a Computer Aided Draughting system. As the system generates a new drawing at each revision, only the latest revision will have been initialled as checked.

Rev.	Date	Designed	CAD	Checked

Status/Amendments

WINDOW VINYL

FLOOR VINYL

Project Title
SOUTHBANK CENTRE
IMAGINE CHILDREN'S FESTIVAL

Drawing Title
ROYAL FESTIVAL HALL
PROPOSED ELEVATION
EAST

Date 07.12.2023	**Drawing No.** 103
Drawn GB	**Project No.** ICF23
Checked WF	**Revision** A
File-reference	**Paper size/Scale** A3 1:300

SOUTHBANK CENTRE
Property Group, Southbank Centre
Belvedere Road, London
www.southbankcentre.co.uk
tel: +44 (0) 20 79210727