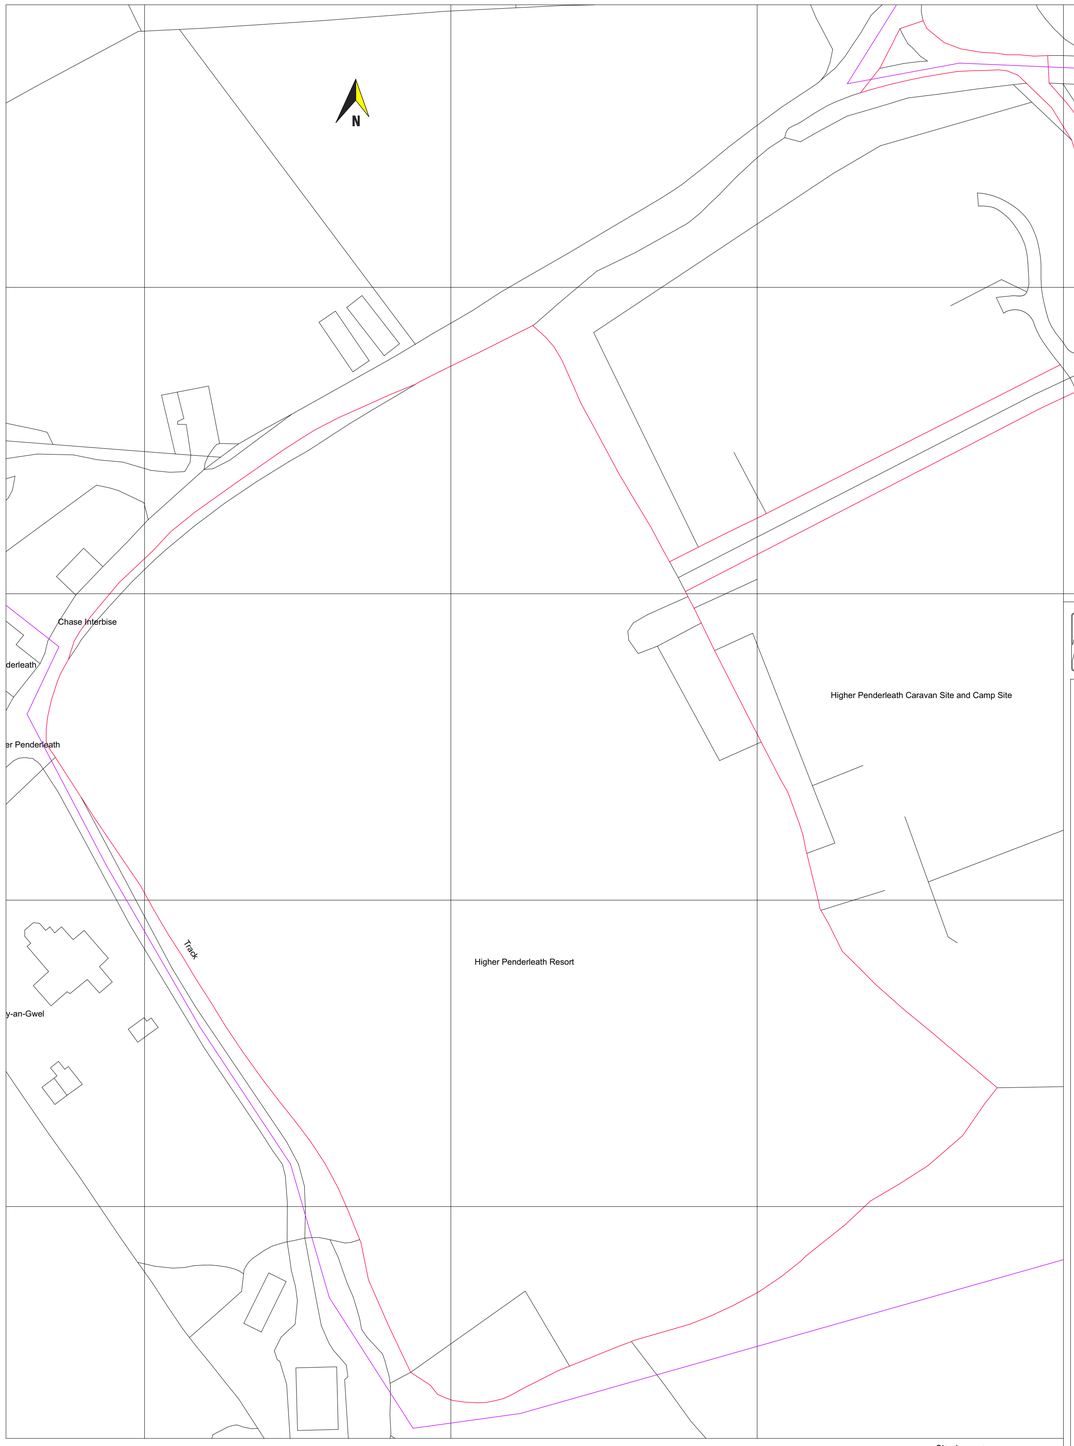

Site Layout
1:500

KEY

PROW

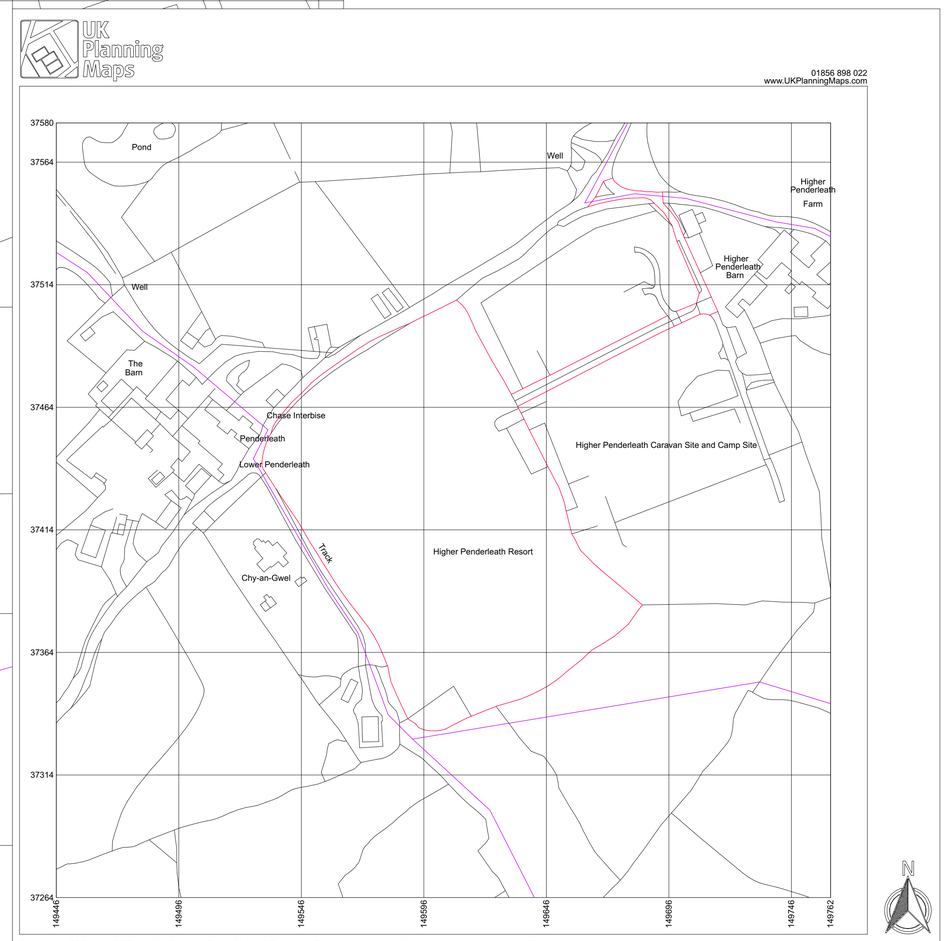

Produced on 09 October 2023 from the Ordnance Survey National Geographic Database and incorporating surveyed revision available at this date.
This map shows the area bounded by 149446 37264,149762 37264,149762 37580,149446 37580,149446 37264
Crown copyright and database rights 2023 OS 100054135. Supplied by copia ltd trading as UKPlanningMaps.com a licensed Ordnance Survey partner (OS 100054135).
Data licence expires 09 October 2024. Unique plan reference: v10e//1011717/1364859

Site Location Plan
1:1250

CIAT
CHARTERED PRACTICE

Notes

1 Do not scale off this drawing for construction purposes. Discrepancies can be caused during printing, photocopying etc so we advise any prints to be requested directly from the R A Design office.

2 All dimensions and levels to be checked on site by the contractor before commencement of work and discrepancies reported to R A Design.

3 No responsibility can be accepted for errors arising on site due to unauthorised variations from the drawings.

4 This drawing is the copyright of R.A. Design Ltd and may not be reproduced without licence.

5 **CDM**
The CDM Regulations 2015 have been considered during the preparation of these drawings.
Before commencement works on site please ask to see a copy of the potential site hazards from the contractor or refer to the Health and Safety file.

Revisions	Date

RA Design Ltd
Latitude, Peverell Terrace, Porthleven,
Cornwall. TR13 9DZ
01736 796111
www.radesign.org.uk office@radesign.org.uk
Chartered Architectural Technologist

Title
Higher Penderleath Caravan &
Camping Park
St Ives
Cornwall, TR26 3AF

Scale & paper size	Date
1:500 & 1:1250 @ A1	Oct 2023

Client
Mr T Harris

Scales
1:50 0m 1m 2m 3m
1:100 1m 4m 6m
1:500 0m 10m 20m 30m
1:1250 10m 50m 80m

Site Layout and Location Plan

2185/01

cabe chartered association of building engineers