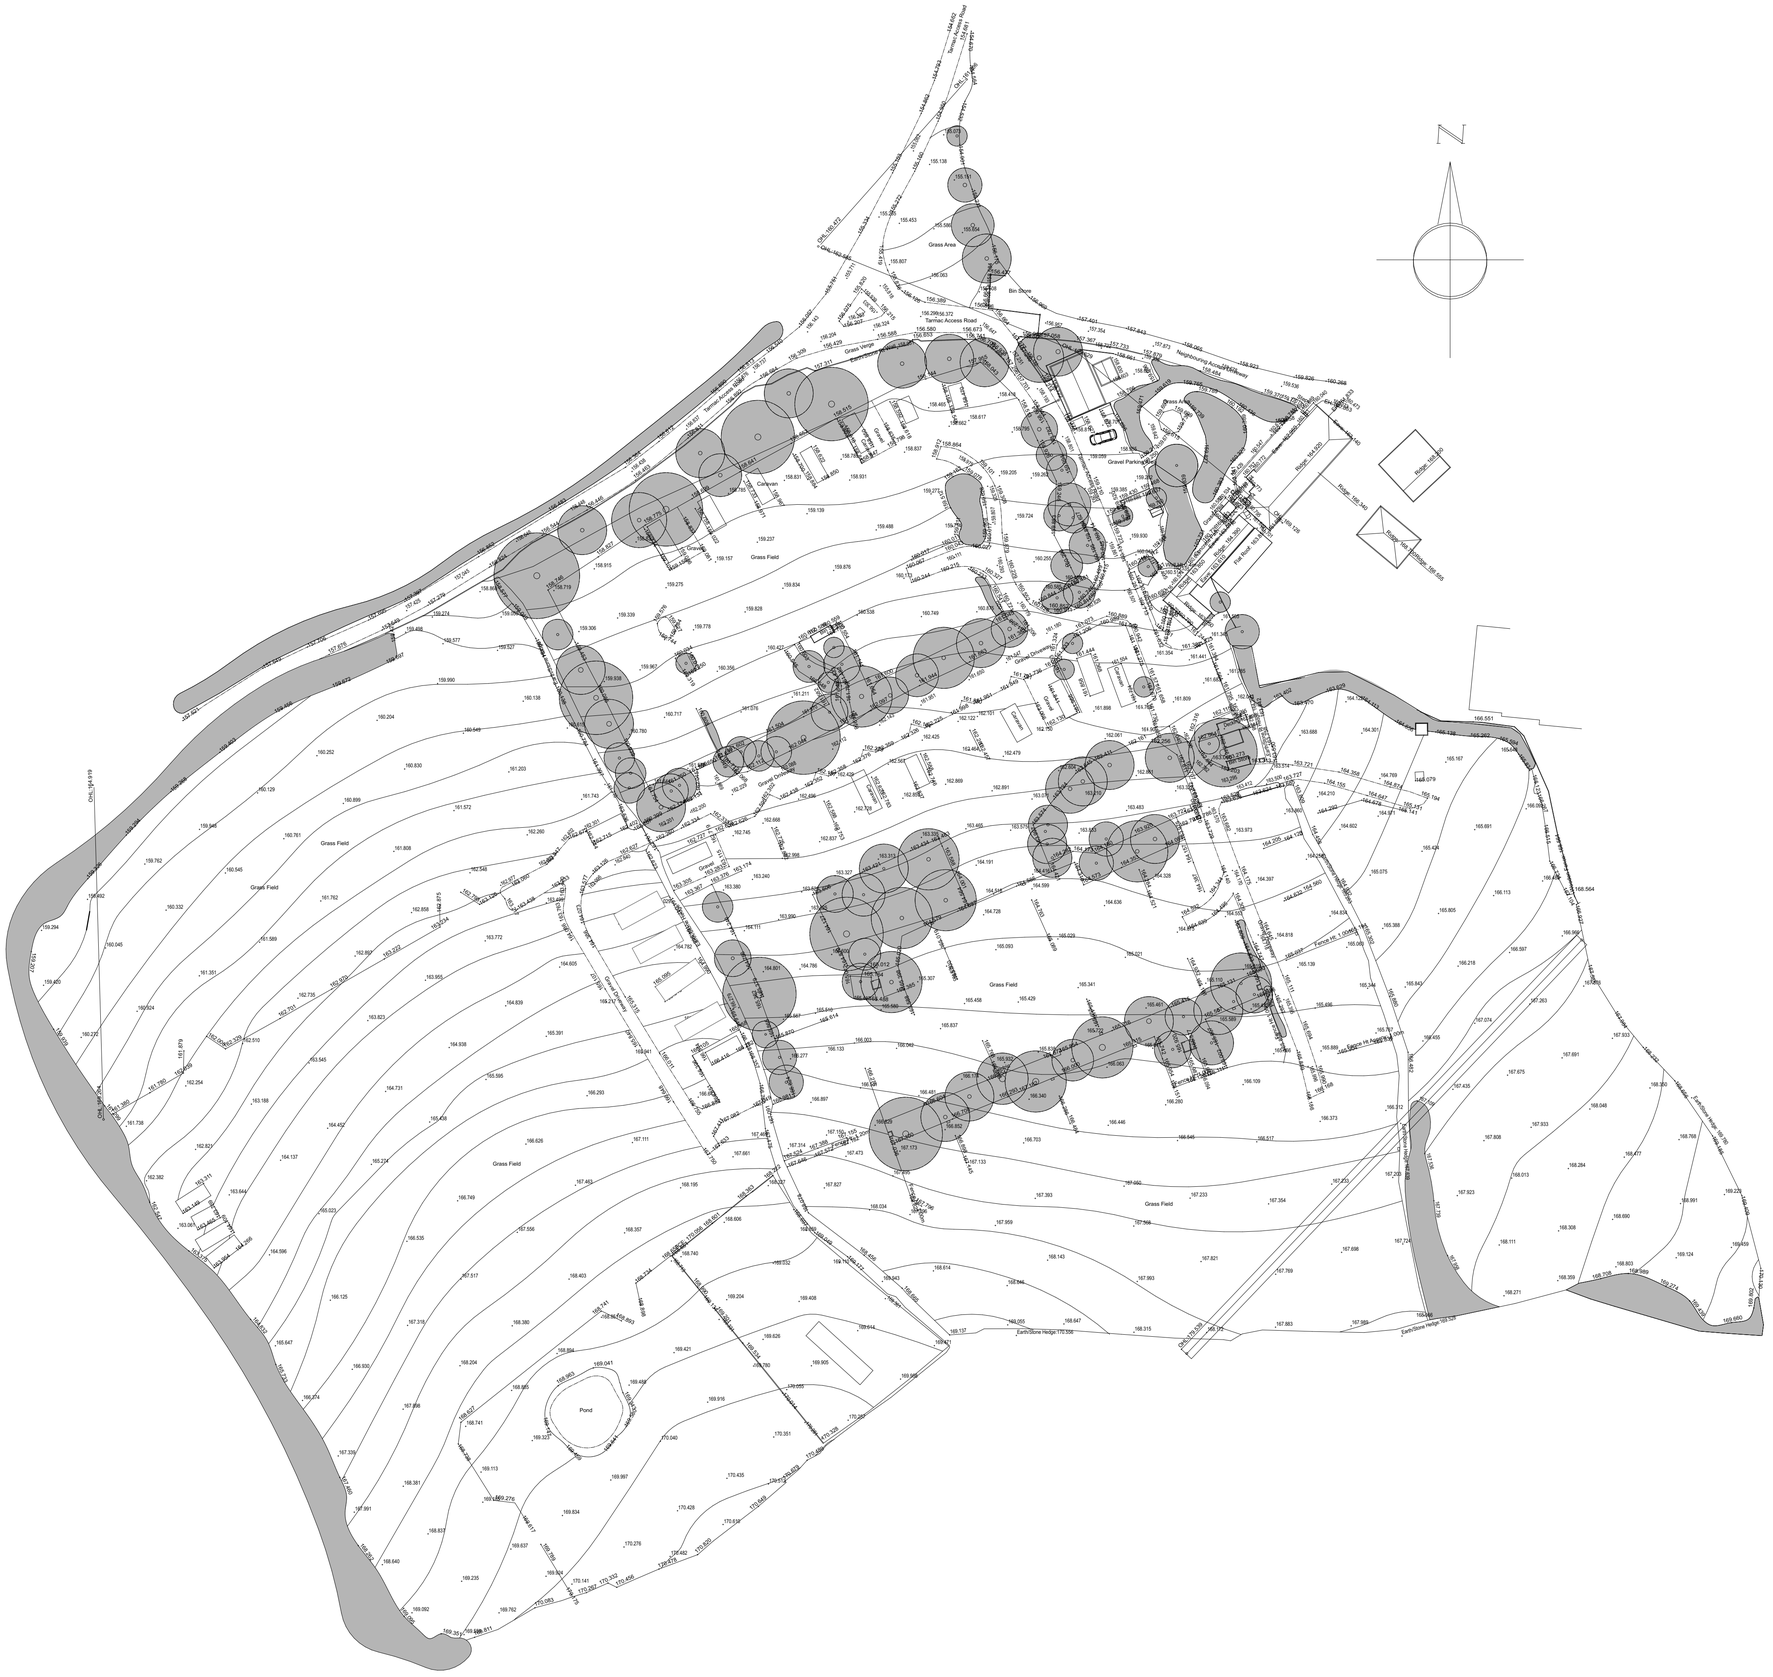

Existing Topographical Survey
1:500

CIAT
CHARTERED PRACTICE

Notes

1 Do not scale off this drawing for construction purposes. Discrepancies can be caused during printing, photocopying etc so we advise any prints to be requested directly from the R A Design office.

2 All dimensions and levels to be checked on site by the contractor before commencement of work and discrepancies reported to R A Design.

3 No responsibility can be accepted for errors arising on site due to unauthorised variations from the drawings.

4 This drawing is the copyright of R.A. Design Ltd and may not be reproduced without licence.

5 **CDM**
The CDM Regulations 2015 have been considered during the preparation of these drawings. Before commencement works on site please ask to see a copy of the potential site hazards from the contractor or refer to the Health and Safety file.

Revisions	Date

R A Design Ltd

Latitude, Peverell Terrace, Porthleven,
Cornwall. TR13 9DZ
01736 796111
www.radesign.org.uk office@radesign.org.uk

Chartered Architectural Technologist

Title
Higher Penderleath Caravan &
Camping Park
St Ives
Cornwall, TR26 3AF

Scale & paper size	Date
1:500 @ A1	May 23

Client
Mr T Harris

Scales
1:50 0m 1m 2m 3m
1:100 1m 4m 6m
1:500 0m 10m 20m 30m
1:1250 10m 50m 80m

Existing Topographical Survey

2185/02

cabe chartered association of building engineers