EXISTING FIRST FLOOR PLAN Scale 1:50

SCALE BAR 1:50

0 1 2 3 4 5 10

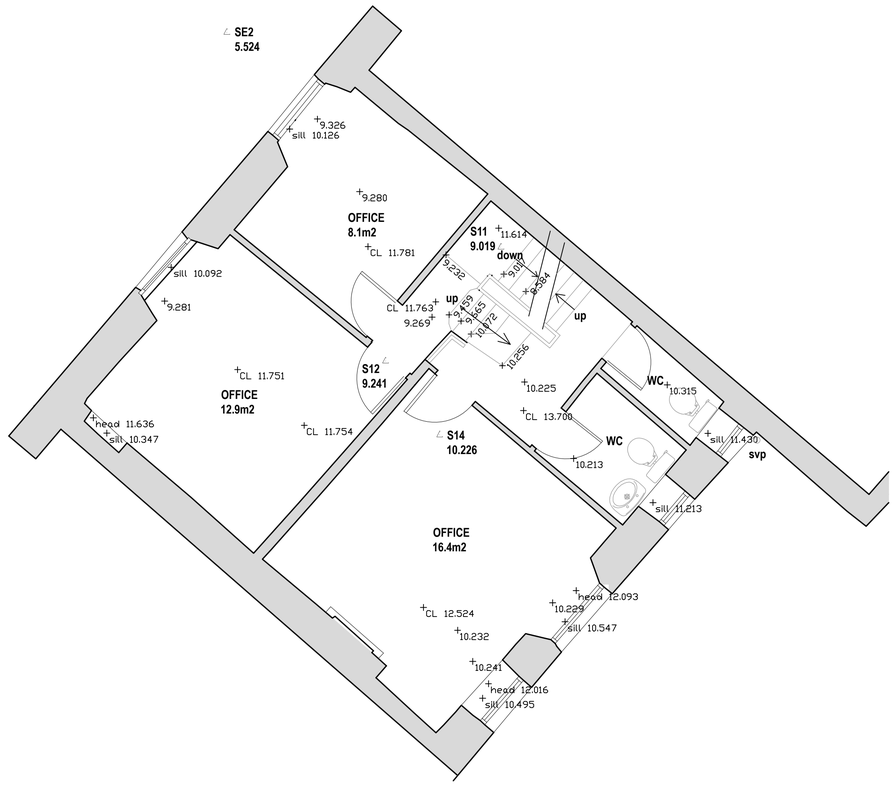

REVISIONS

No:	Description:	Date:	Signed:
0	Original	26.06.23	JD

Client:	**Mr J Clark**
Title:	**19 Lemon Street Truro Cornwall TR1 2PN**
Drawing:	**Existing First Floor Plan**

Surveyed: jd/ lct	Drawn: jd/lct	Approved: smt
Date: 2023.06.26	Scale: 1:50	Sheet: A1

Drawing No: SMT 2138/204

SMT ASSOCIATES
Chartered Building Surveyors
&
Historic Building Consultants
01872 260798