31 Ladybank Drive, Glasgow

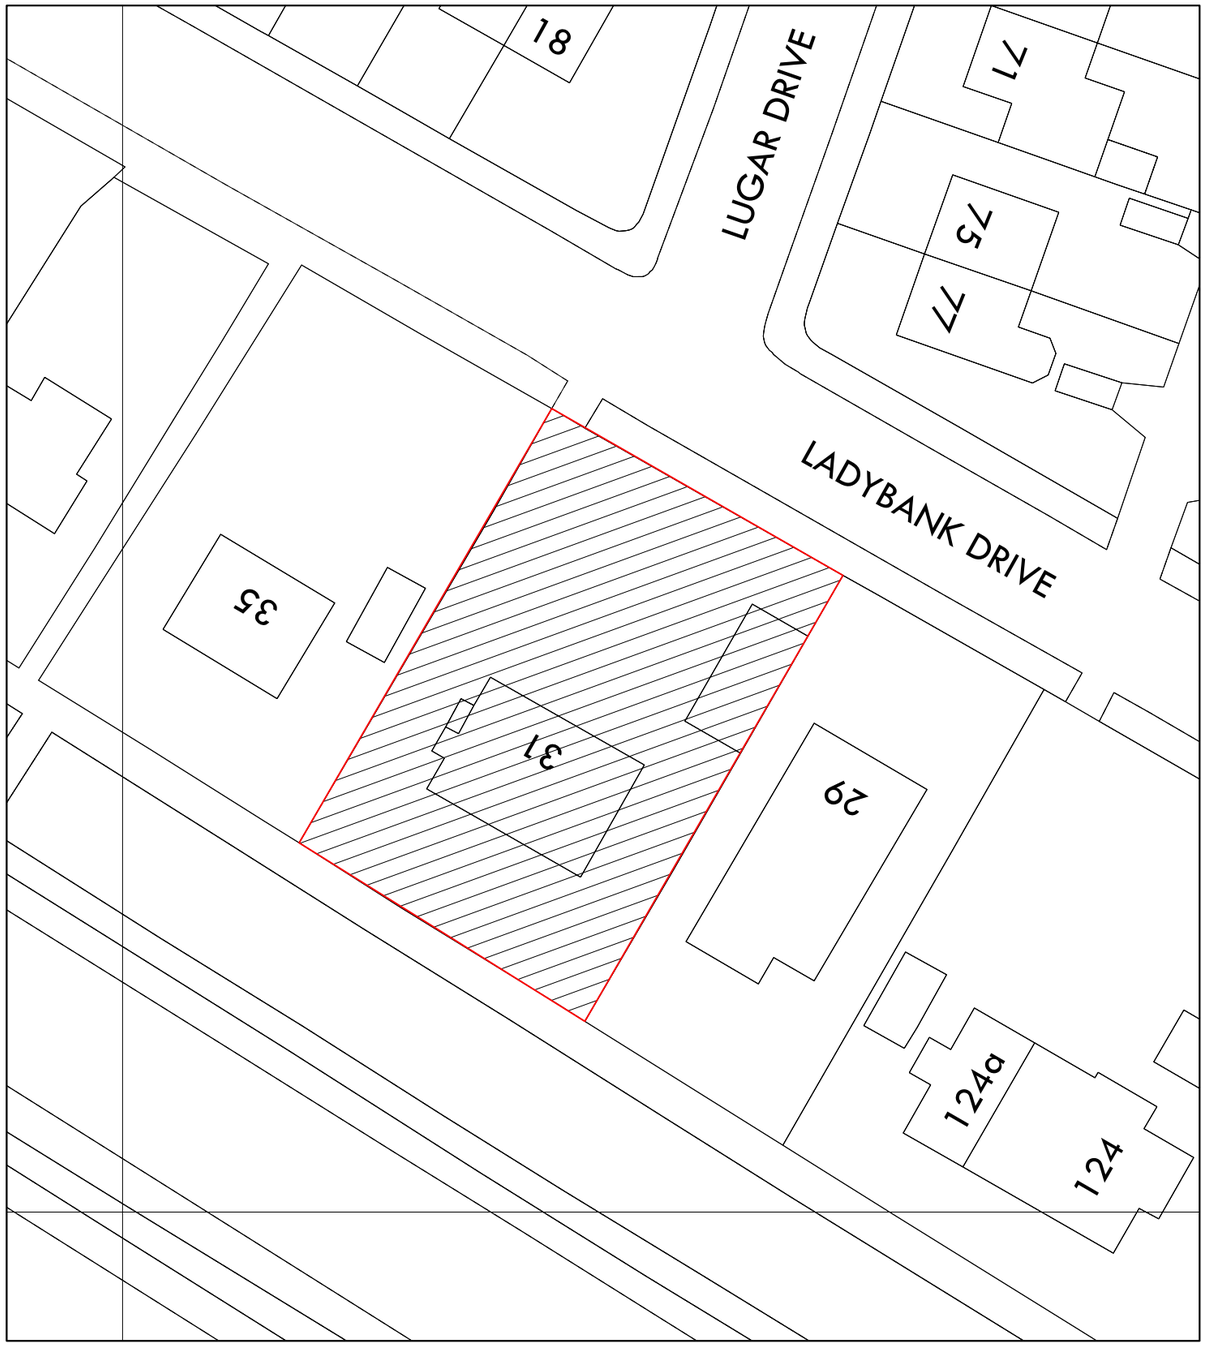

Block plan at 1:500 scale

0 10 20 m

Site plan and block plan

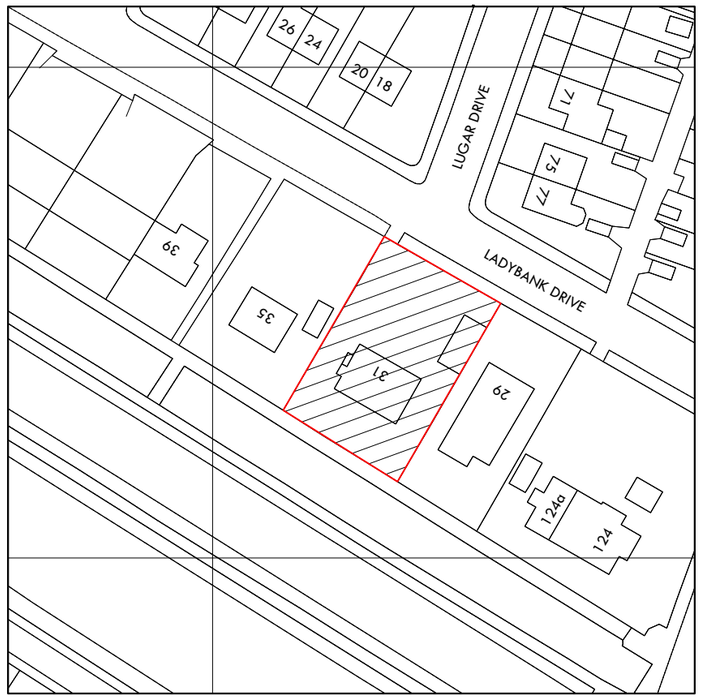

Site plan at 1:1250 scale

0 10 20 m

North

notes

do not scale from the drawing

any discrepancies to be reported to the architect immediately

the property is a solid masonry single story detatched garage

drawing to be read in conjunction with structural engineer's details and specification

revisions

rev.	date	description	by

project

BUILDING WARRANT FOR GARAGE CONVERSION TO GUEST ACCOMMODATION AT 31 LADYBANK DRIVE, GLASGOW

client

RAJA RASHID

LUCID architecture

Unit 1 at 55 Ruthven Lane Glasgow G12 9BG

0141 628 5557

mail@lucidarchitecture.co.uk
www.lucidarchitecture.co.uk

drawing title

SITE INFO
AS EXISTING

drawing no.	scale
001	1:500@A3 1:1250@A3

drawn by	date
BMP	DEC 2023

31 Ladybank Drive, Glasgow

Floor plan

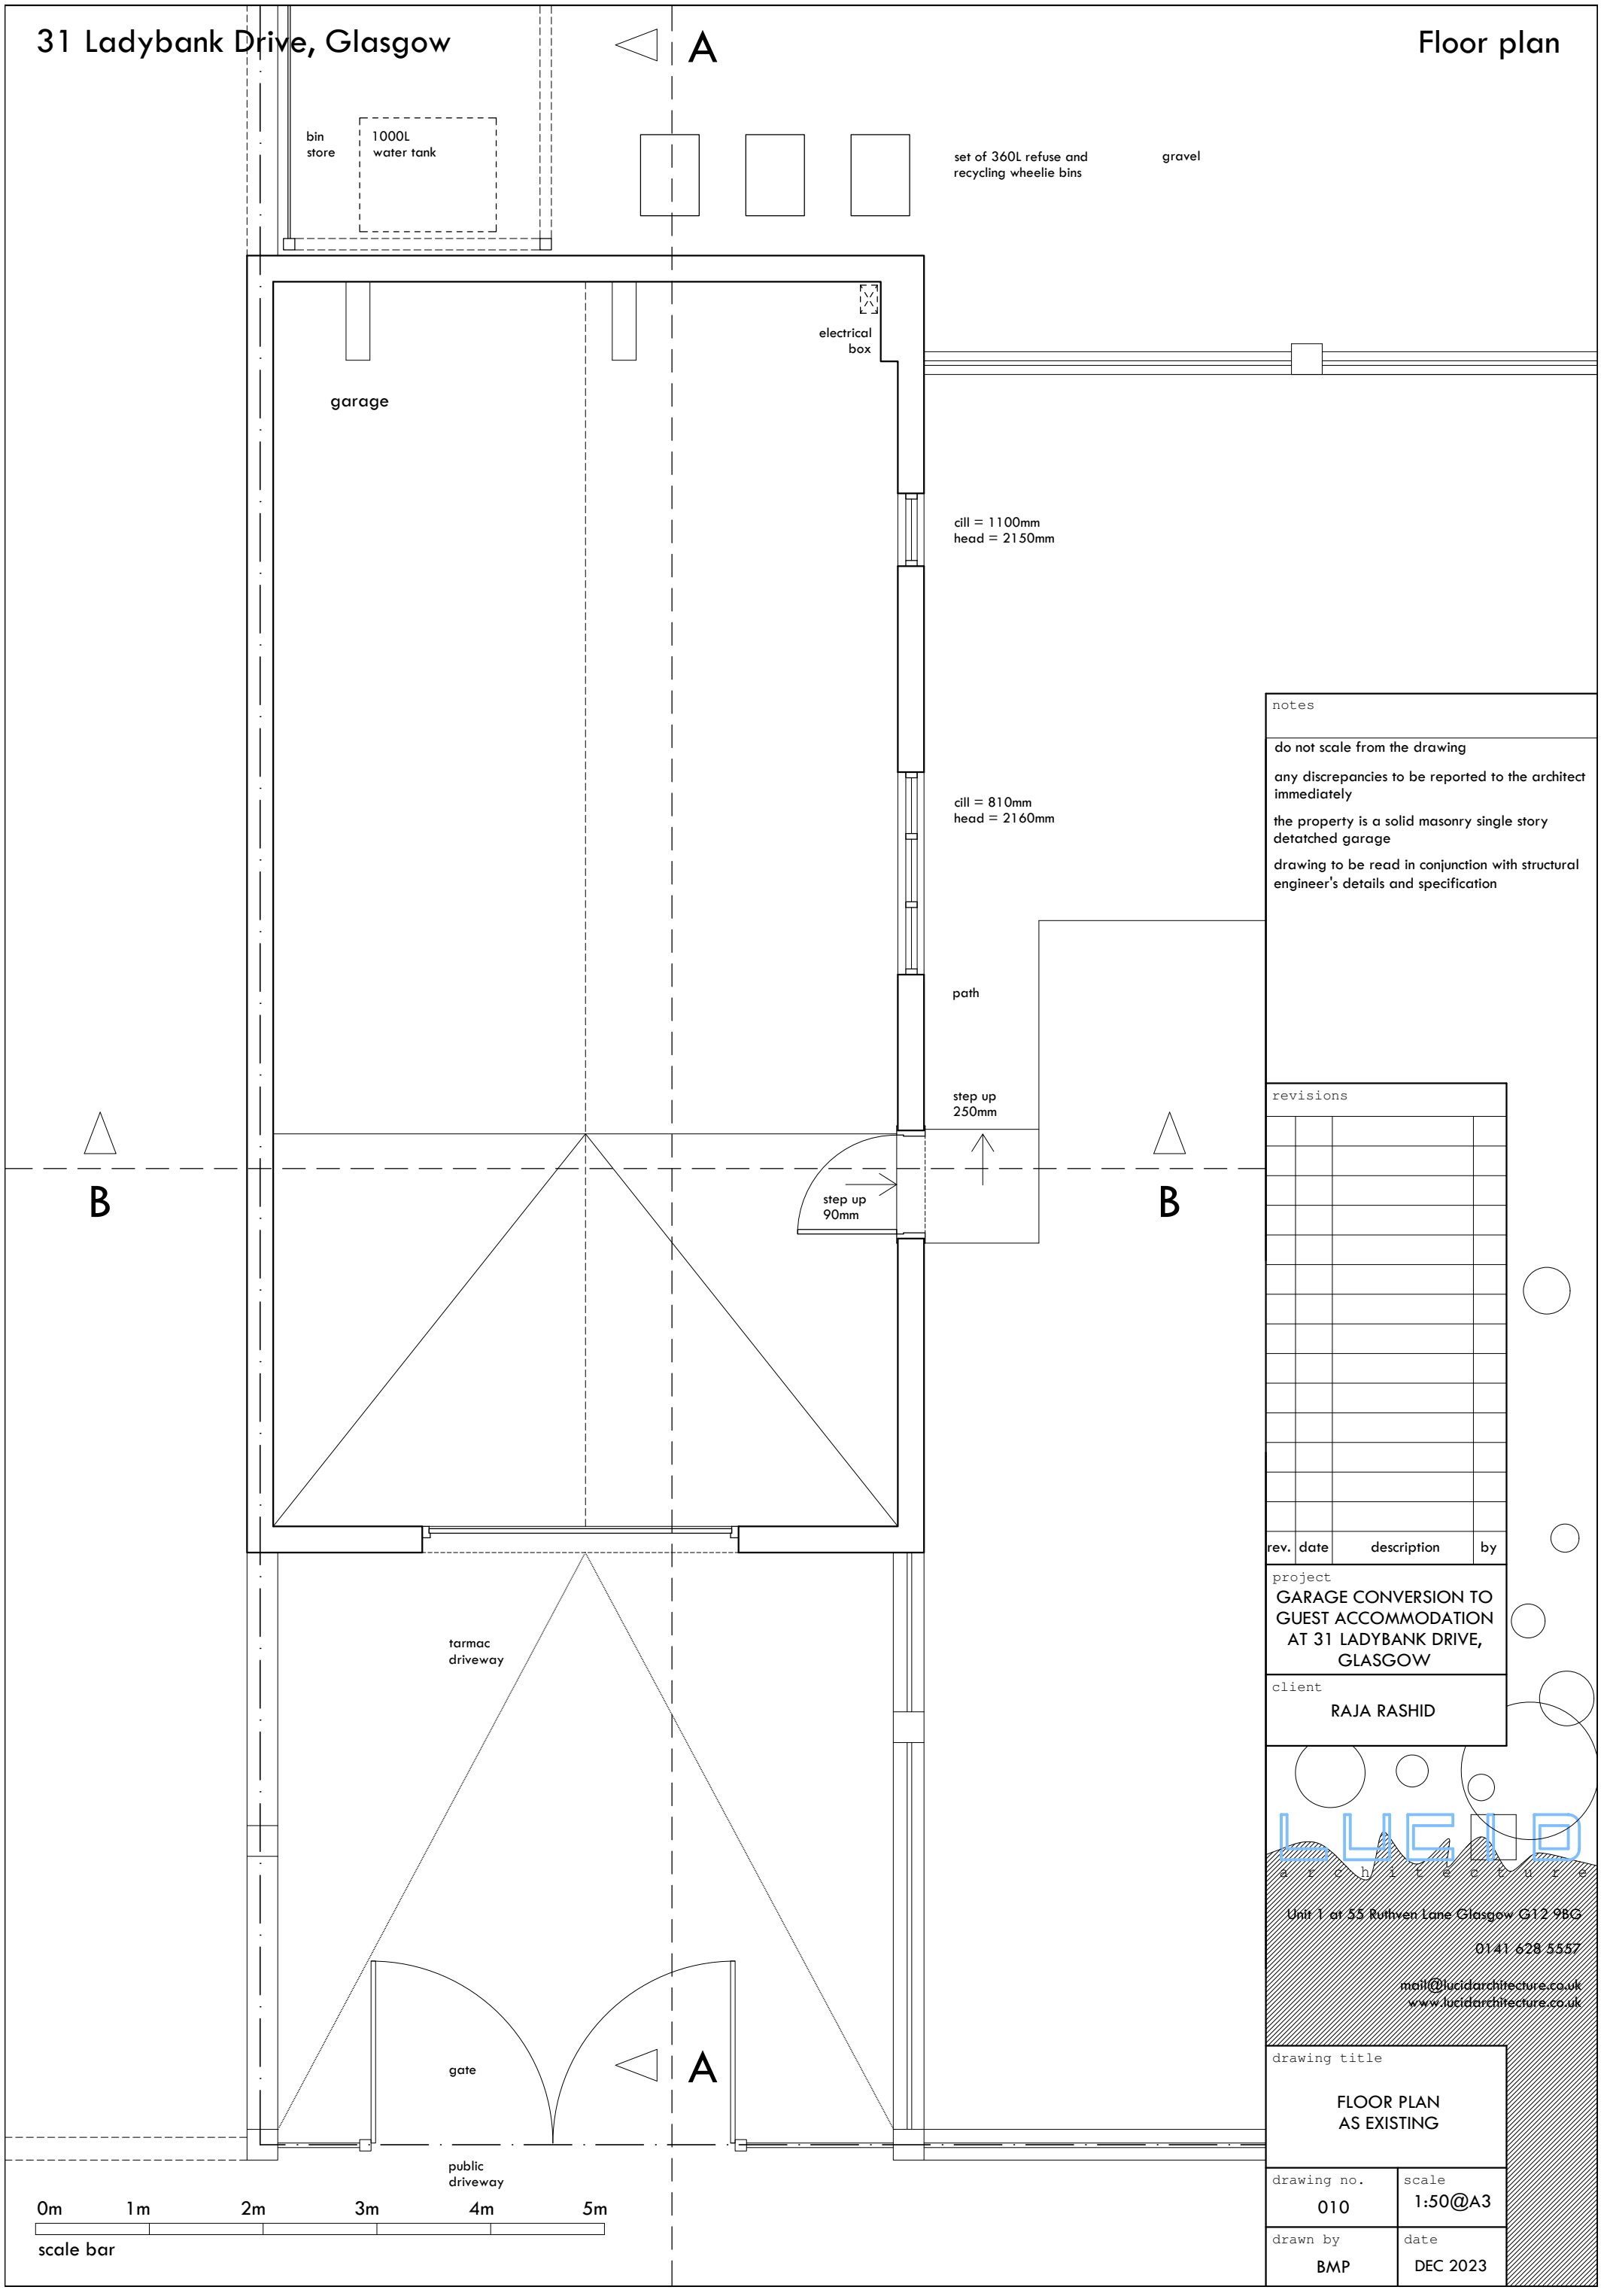

notes

do not scale from the drawing

any discrepancies to be reported to the architect immediately

the property is a solid masonry single story detatched garage

drawing to be read in conjunction with structural engineer's details and specification

revisions

rev.	date	description	by

project

GARAGE CONVERSION TO GUEST ACCOMMODATION AT 31 LADYBANK DRIVE, GLASGOW

client

RAJA RASHID

LUCID architecture

Unit 1 at 55 Ruthven Lane Glasgow G12 9BG

0141 628 5557

mail@lucidarchitecture.co.uk

www.lucidarchitecture.co.uk

drawing title

FLOOR PLAN AS EXISTING

drawing no.	scale
010	1:50@A3
drawn by	date
BMP	DEC 2023

31 Ladybank Drive, Glasgow

Roof plan

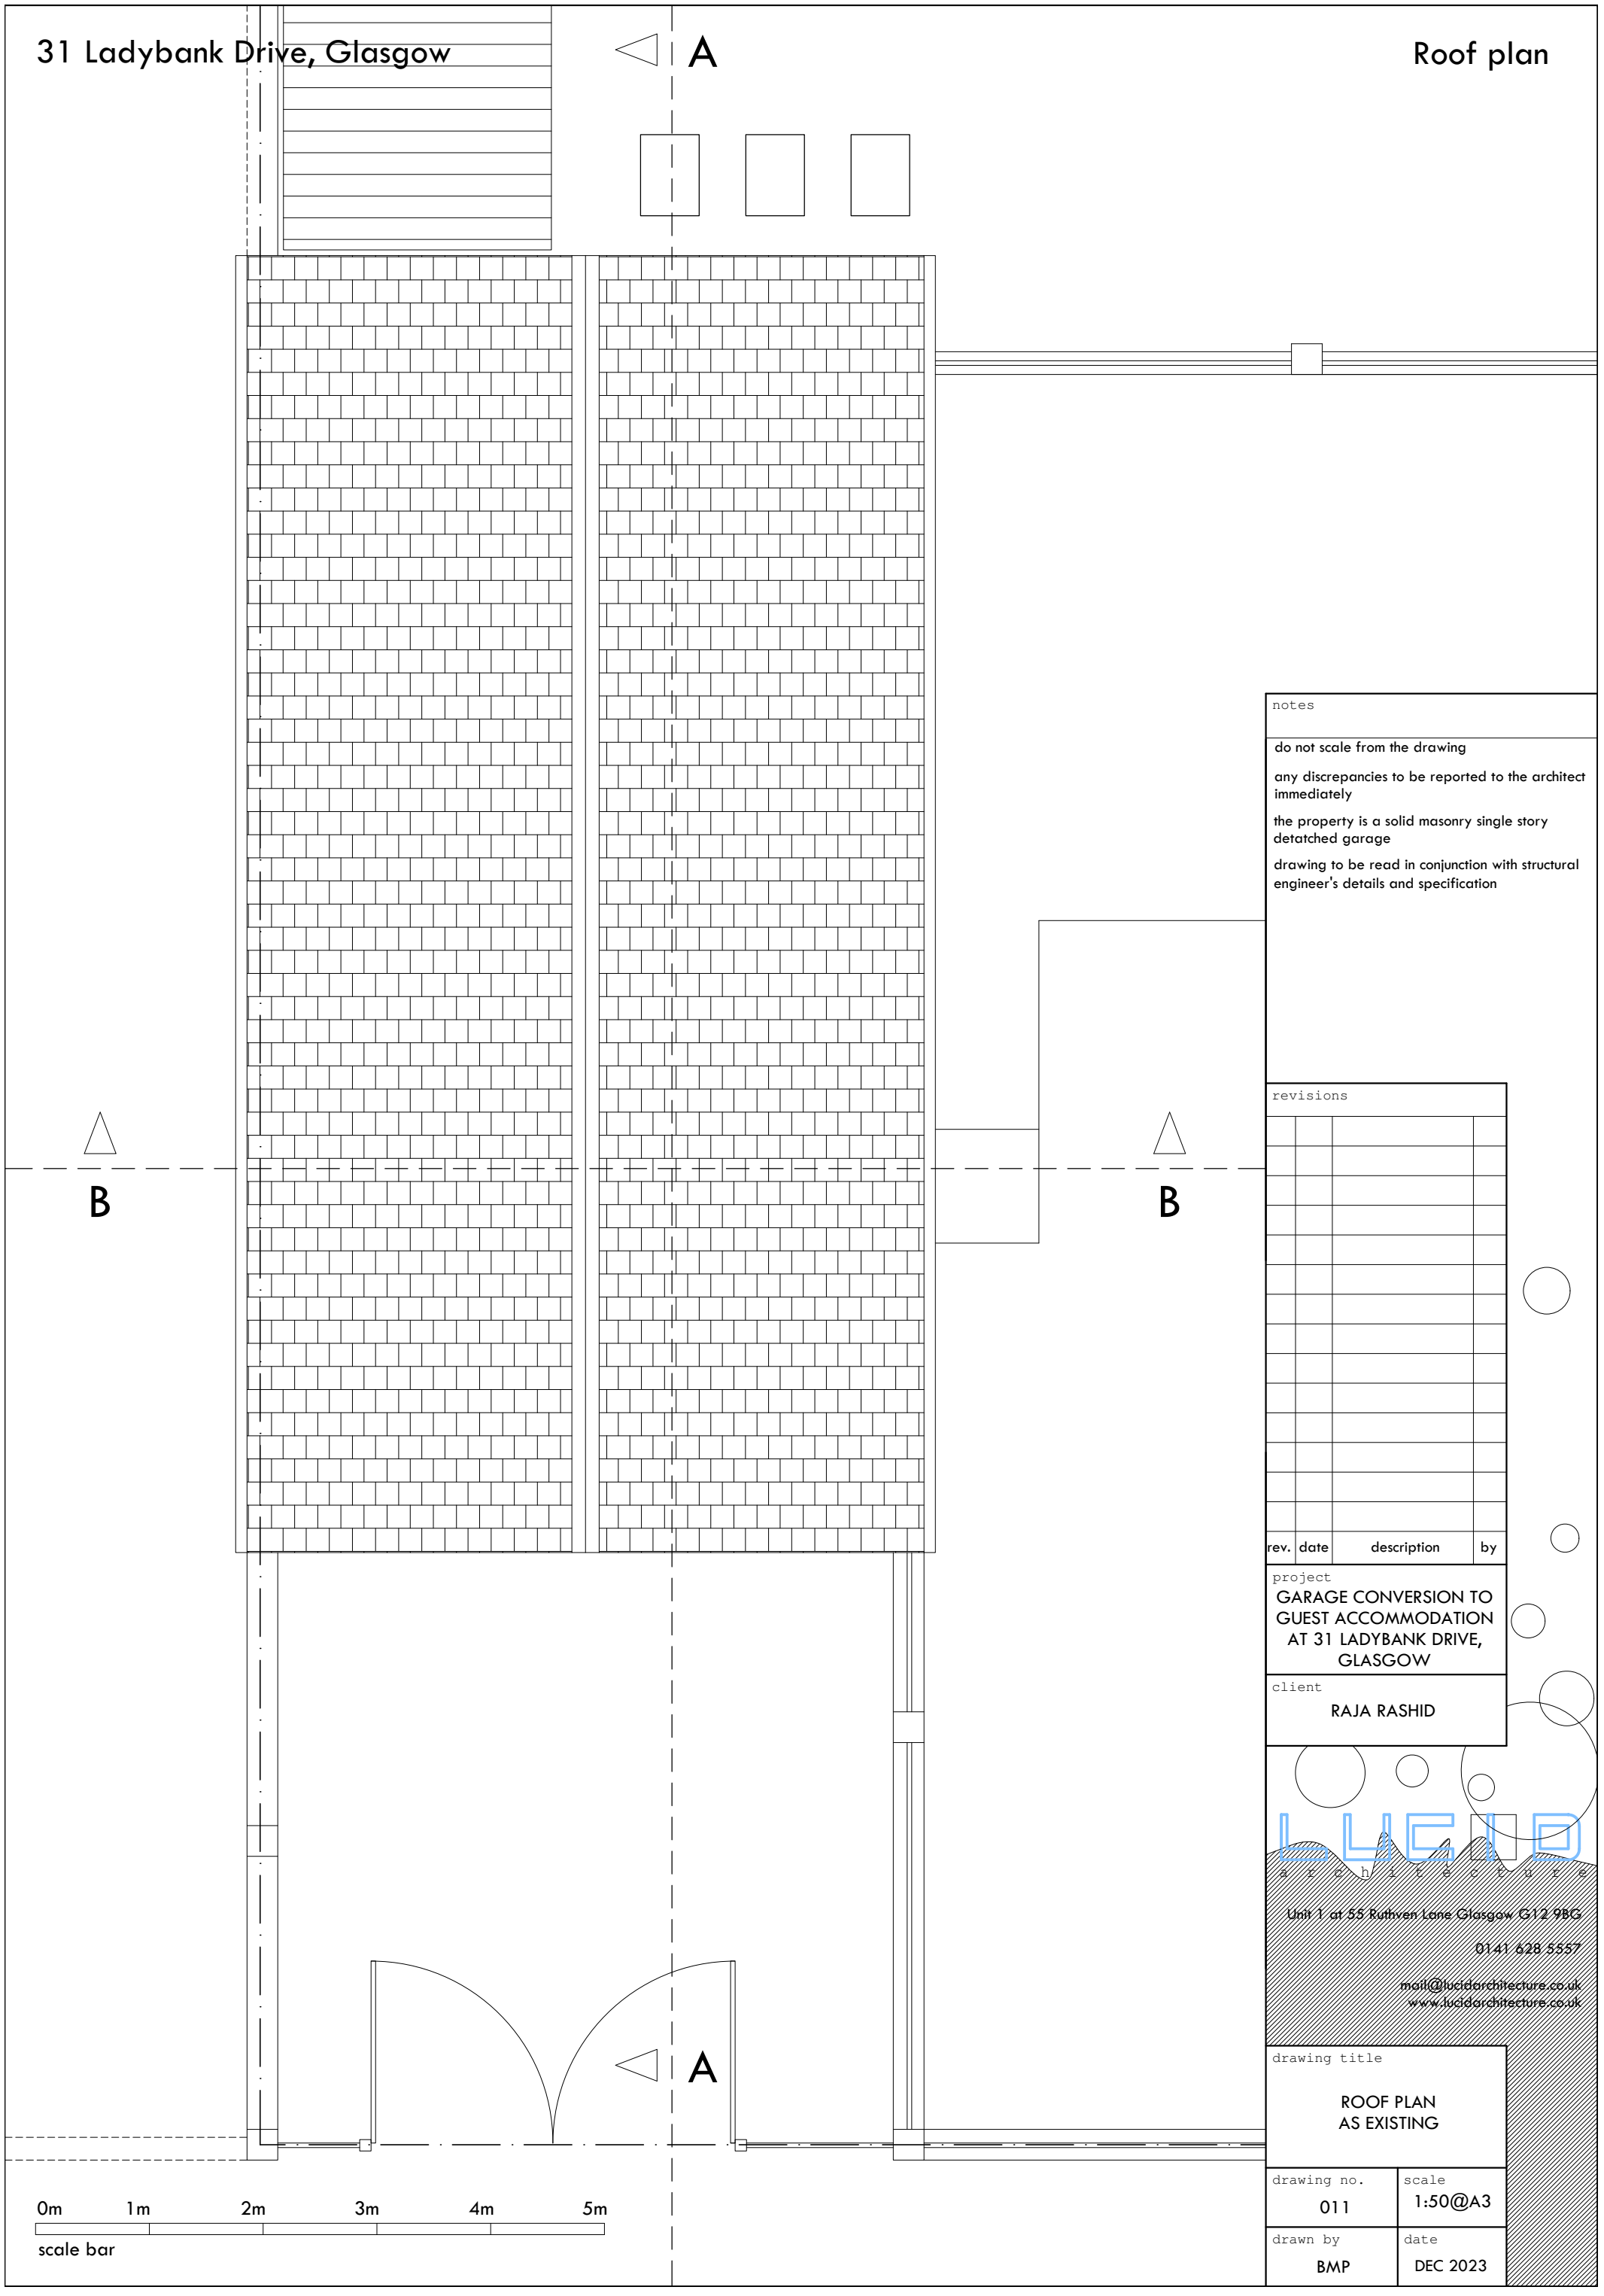

notes

do not scale from the drawing

any discrepancies to be reported to the architect immediately

the property is a solid masonry single story detatched garage

drawing to be read in conjunction with structural engineer's details and specification

revisions

rev.	date	description	by

project

GARAGE CONVERSION TO GUEST ACCOMMODATION AT 31 LADYBANK DRIVE, GLASGOW

client

RAJA RASHID

LUCID architecture

Unit 1 at 55 Ruthven Lane Glasgow G12 9BG

0141 628 5557

mail@lucidarchitecture.co.uk
www.lucidarchitecture.co.uk

drawing title

ROOF PLAN
AS EXISTING

drawing no.	scale
011	1:50@A3
drawn by	date
BMP	DEC 2023

31 Ladybank Drive, Glasgow

Sections

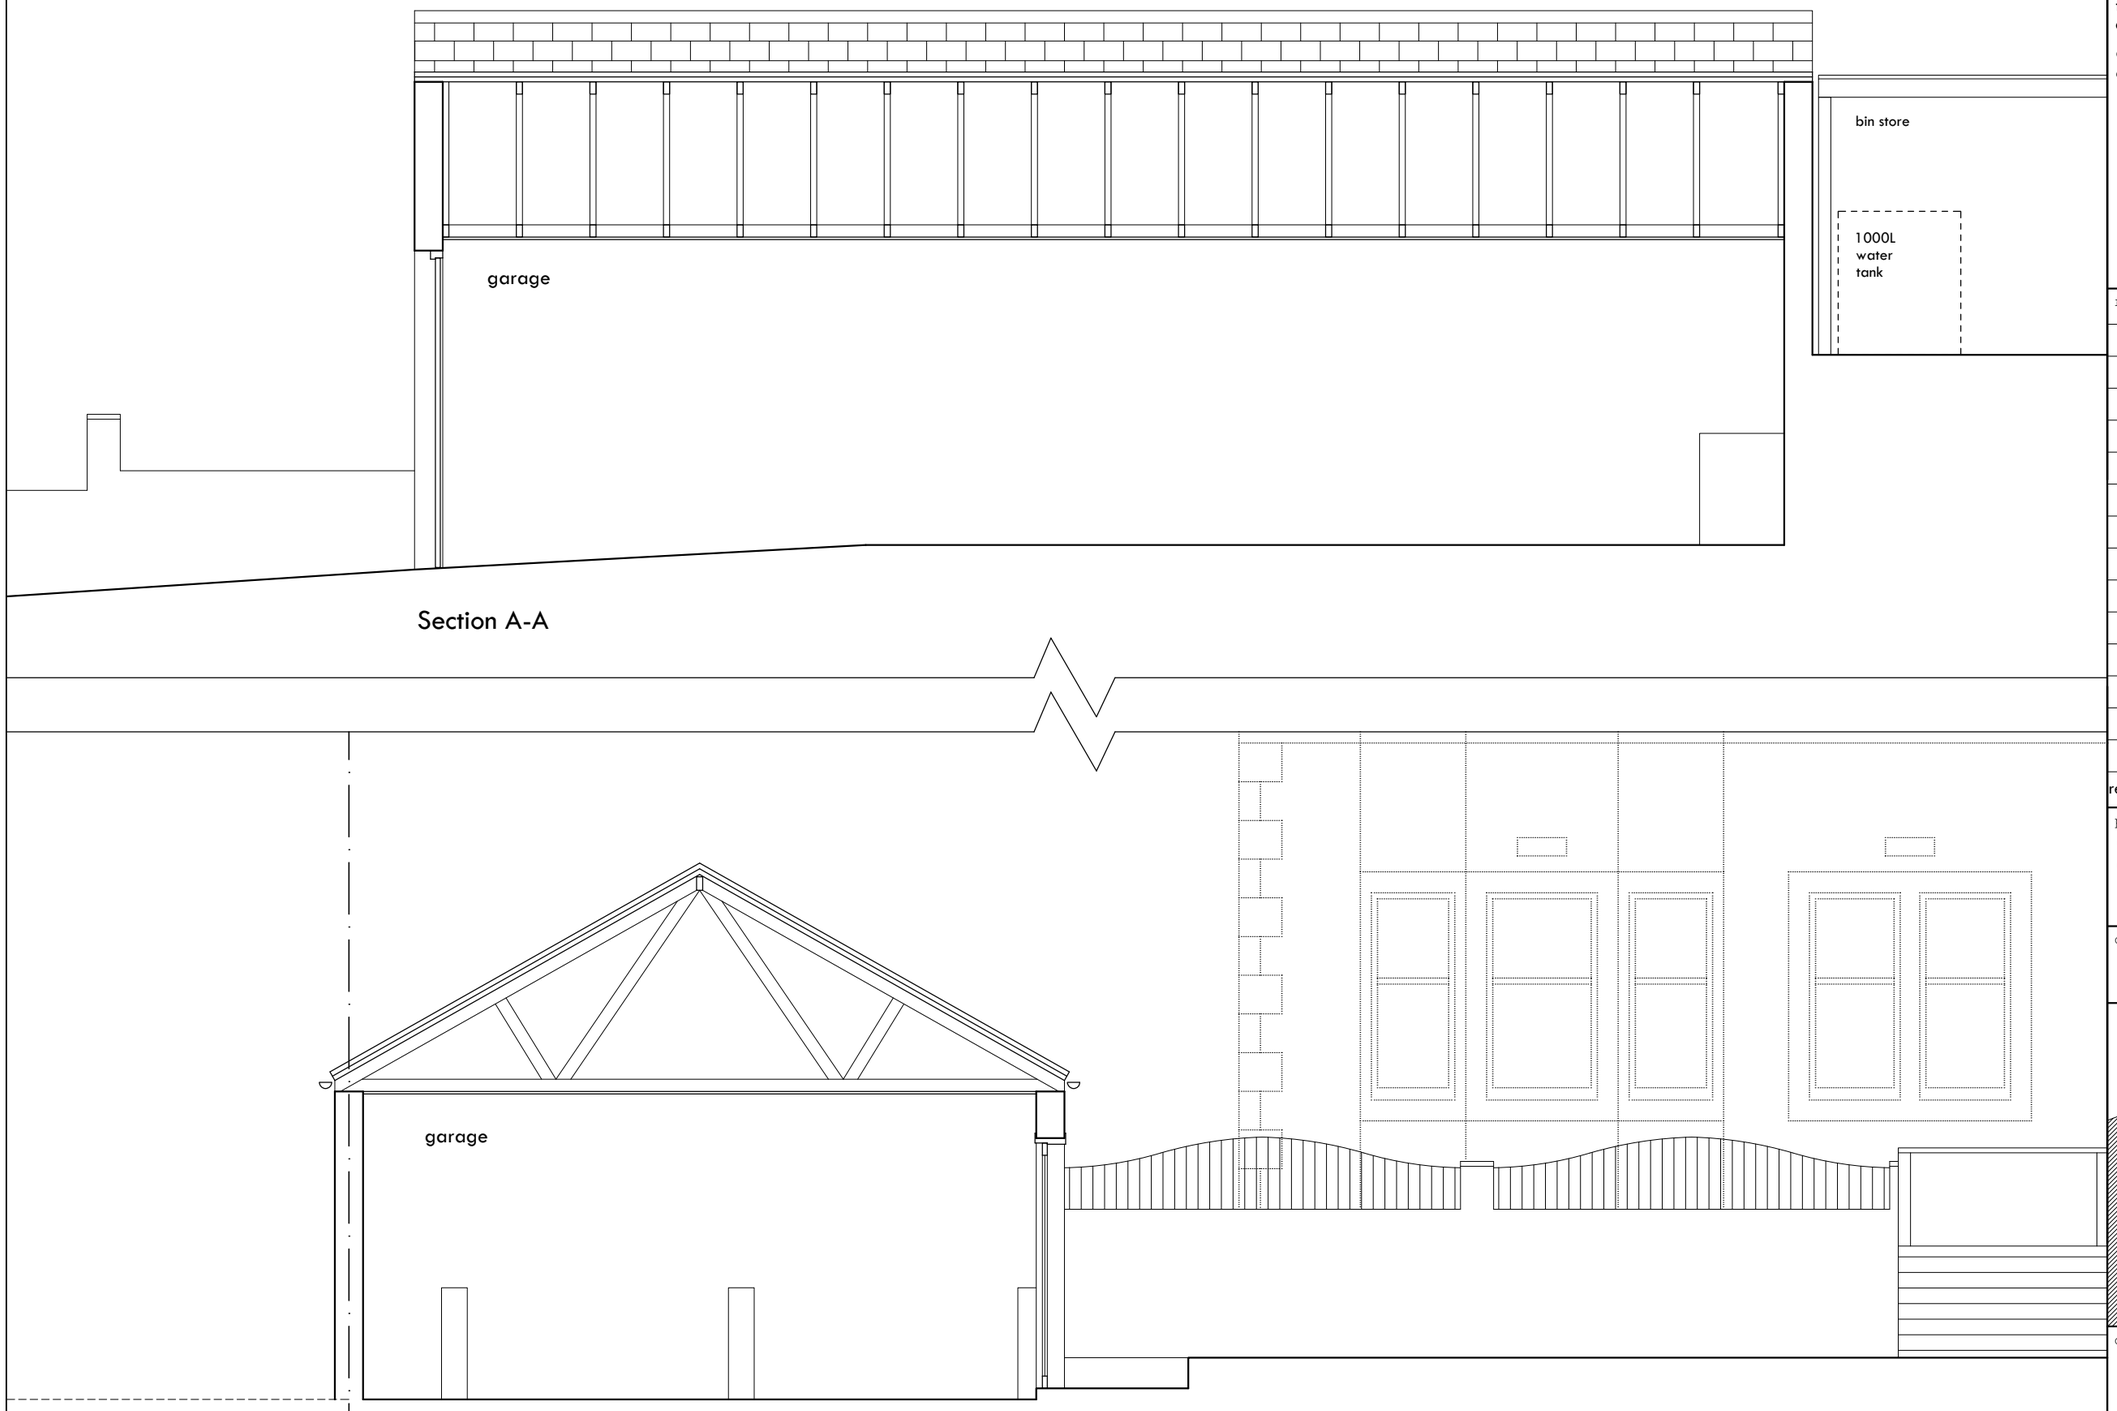

Section A-A

Section B-B

0m 1m 2m 3m 4m 5m

scale bar

notes

do not scale from the drawing

any discrepancies to be reported to the architect immediately

the property is a solid masonry single story detatched garage

drawing to be read in conjunction with structural engineer's details and specification

revisions

rev.	date	description	by

project

GARAGE CONVERSION TO GUEST ACCOMMODATION AT 31 LADYBANK DRIVE, GLASGOW

client

RAJA RASHID

LUCID architecture

Unit 1 at 55 Ruthven Lane Glasgow G12 9BG

0141 628 5557

mail@lucidarchitecture.co.uk

www.lucidarchitecture.co.uk

drawing title

SECTIONS AS EXISTING

drawing no.	scale
012	1:50@A3
drawn by	date
BMP	DEC 2023

31 Ladybank Drive, Glasgow

Elevations

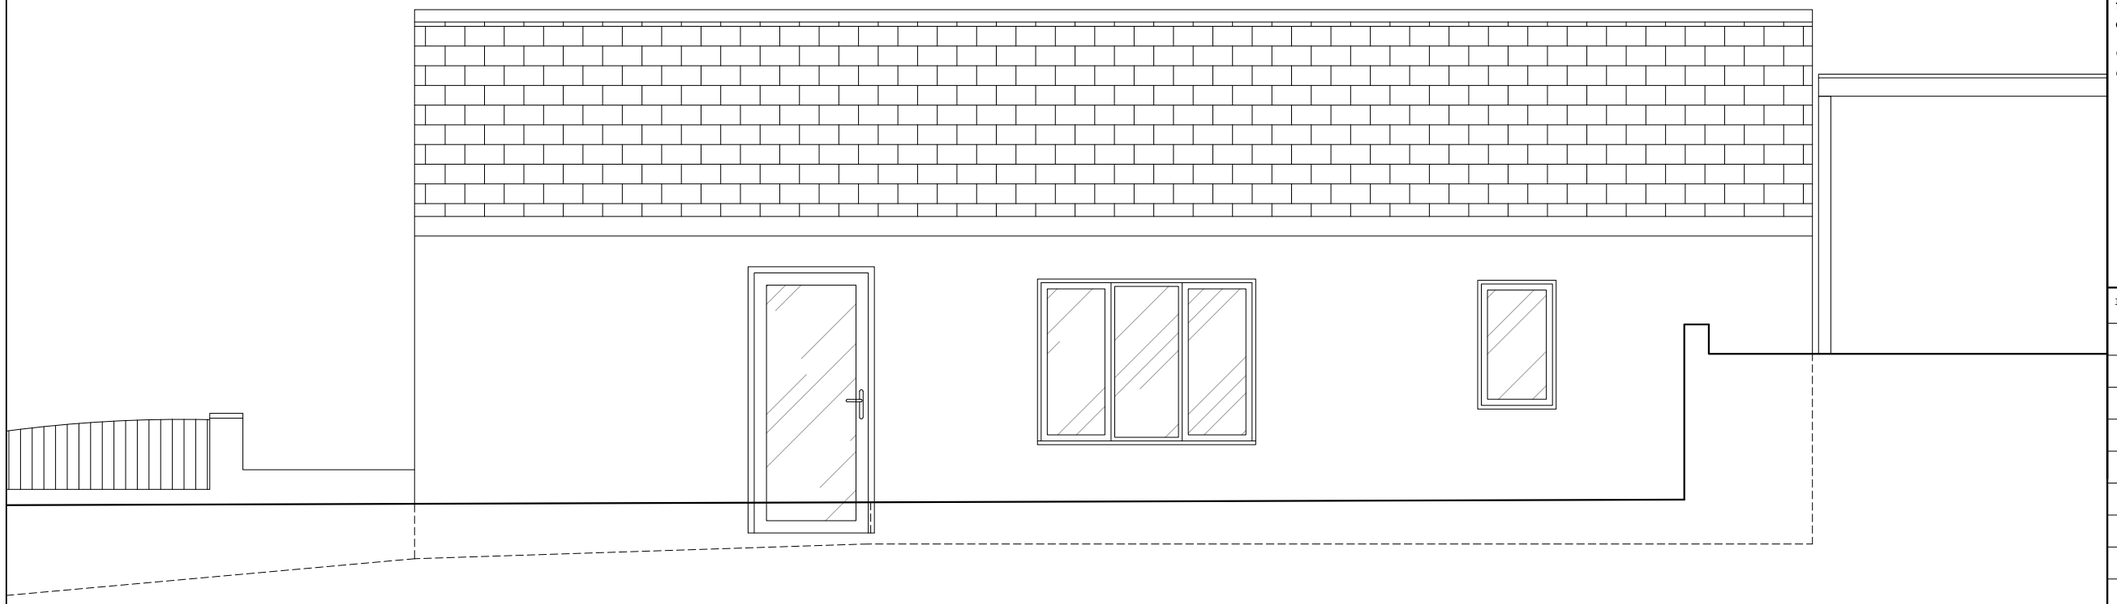

Side elevation

Front elevation

0m 1m 2m 3m 4m 5m

scale bar

notes

do not scale from the drawing

any discrepancies to be reported to the architect immediately

the property is a solid masonry single story detatched garage

drawing to be read in conjunction with structural engineer's details and specification

revisions

rev.	date	description	by

project

GARAGE CONVERSION TO GUEST ACCOMMODATION AT 31 LADYBANK DRIVE, GLASGOW

client

RAJA RASHID

LUCID architecture

Unit 1 at 55 Ruthven Lane Glasgow G12 9BG

0141 628 5557

mail@lucidarchitecture.co.uk

www.lucidarchitecture.co.uk

drawing title

ELEVATIONS AS EXISTING

drawing no.	scale
013	1:50@A3

drawn by	date
BMP	DEC 2023

31 Ladybank Drive, Glasgow

Floor plan

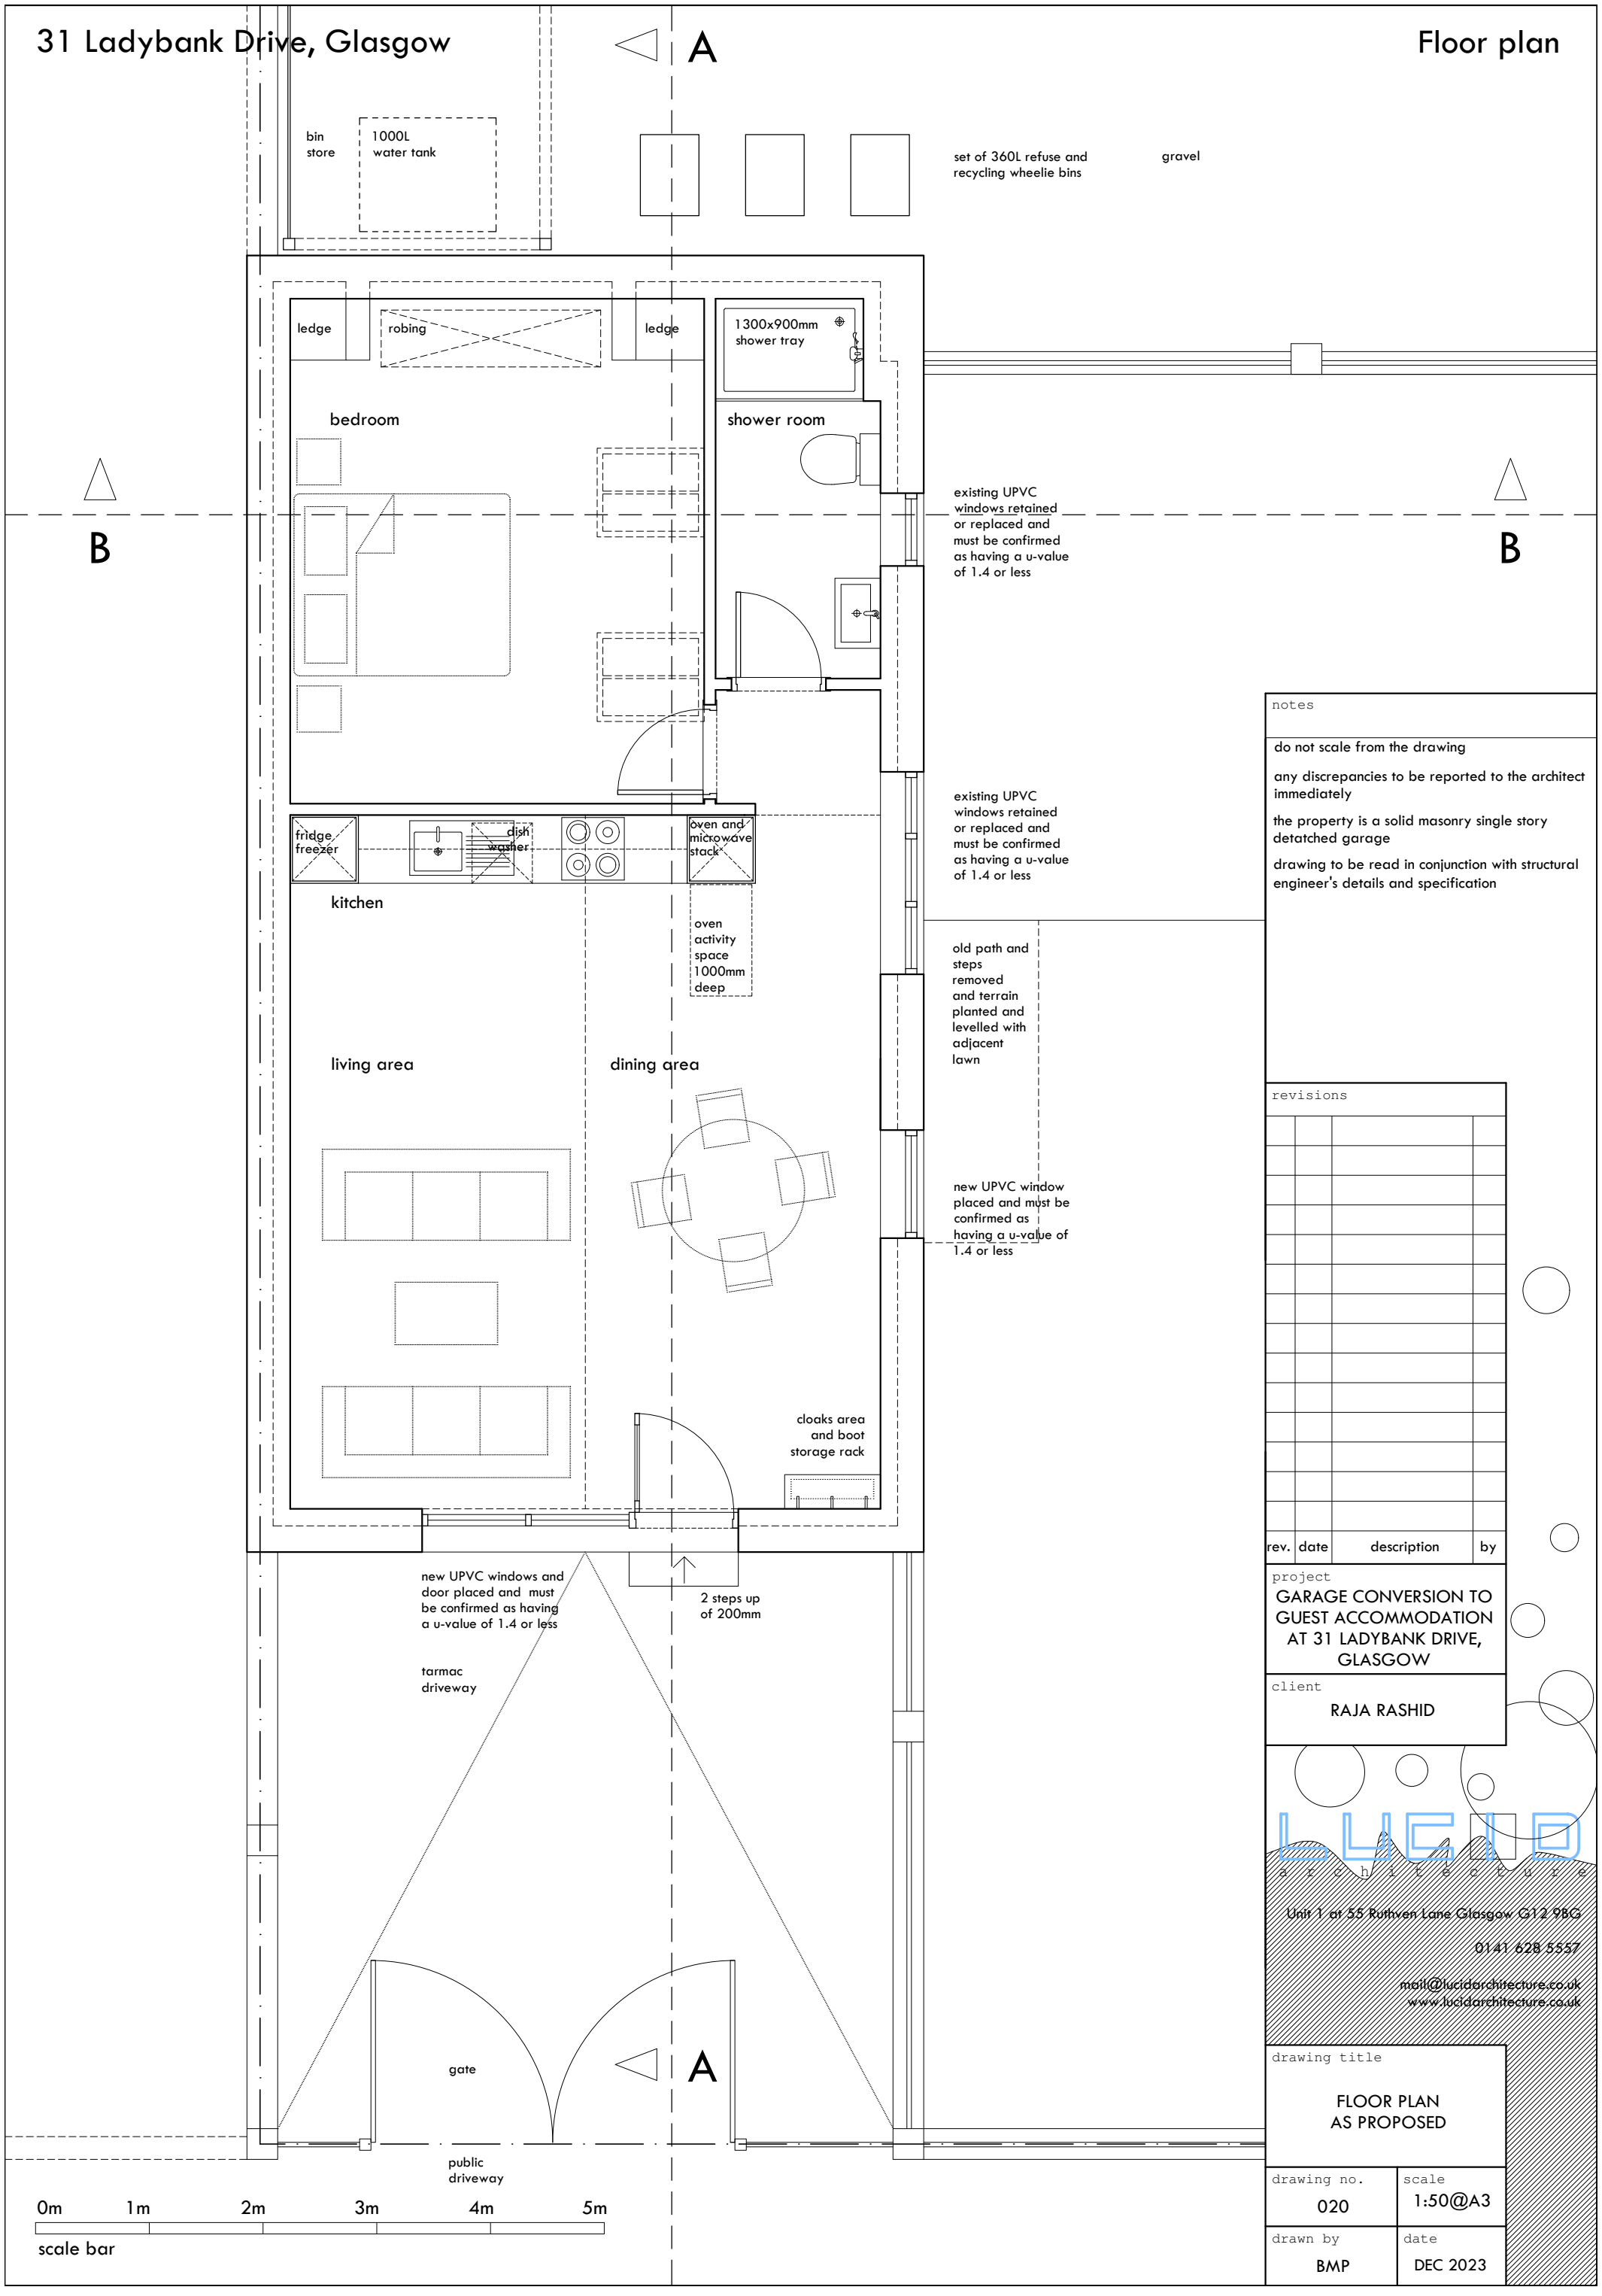

notes

do not scale from the drawing

any discrepancies to be reported to the architect immediately

the property is a solid masonry single story detatched garage

drawing to be read in conjunction with structural engineer's details and specification

revisions

rev.	date	description	by

project

GARAGE CONVERSION TO GUEST ACCOMMODATION AT 31 LADYBANK DRIVE, GLASGOW

client

RAJA RASHID

LUCID architecture

Unit 1 at 55 Ruthven Lane Glasgow G12 9BG

0141 628 5557

mail@lucidarchitecture.co.uk

www.lucidarchitecture.co.uk

drawing title

FLOOR PLAN AS PROPOSED

drawing no.	scale
020	1:50@A3

drawn by	date
BMP	DEC 2023

31 Ladybank Drive, Glasgow

Roof plan

A

B

B

velux conservation style rooflight

velux conservation style rooflight

A

0m 1m 2m 3m 4m 5m

scale bar

notes

do not scale from the drawing

any discrepancies to be reported to the architect immediately

the property is a solid masonry single story detatched garage

drawing to be read in conjunction with structural engineer's details and specification

revisions

rev.	date	description	by

project

GARAGE CONVERSION TO GUEST ACCOMMODATION AT 31 LADYBANK DRIVE, GLASGOW

client

RAJA RASHID

LUCID architecture

Unit 1 at 55 Ruthven Lane Glasgow G12 9BG

0141 628 5557

mail@lucidarchitecture.co.uk
www.lucidarchitecture.co.uk

drawing title

ROOF PLAN AS PROPOSED

drawing no.	scale
021	1:50@A3

drawn by	date
BMP	DEC 2023

31 Ladybank Drive, Glasgow

Sections

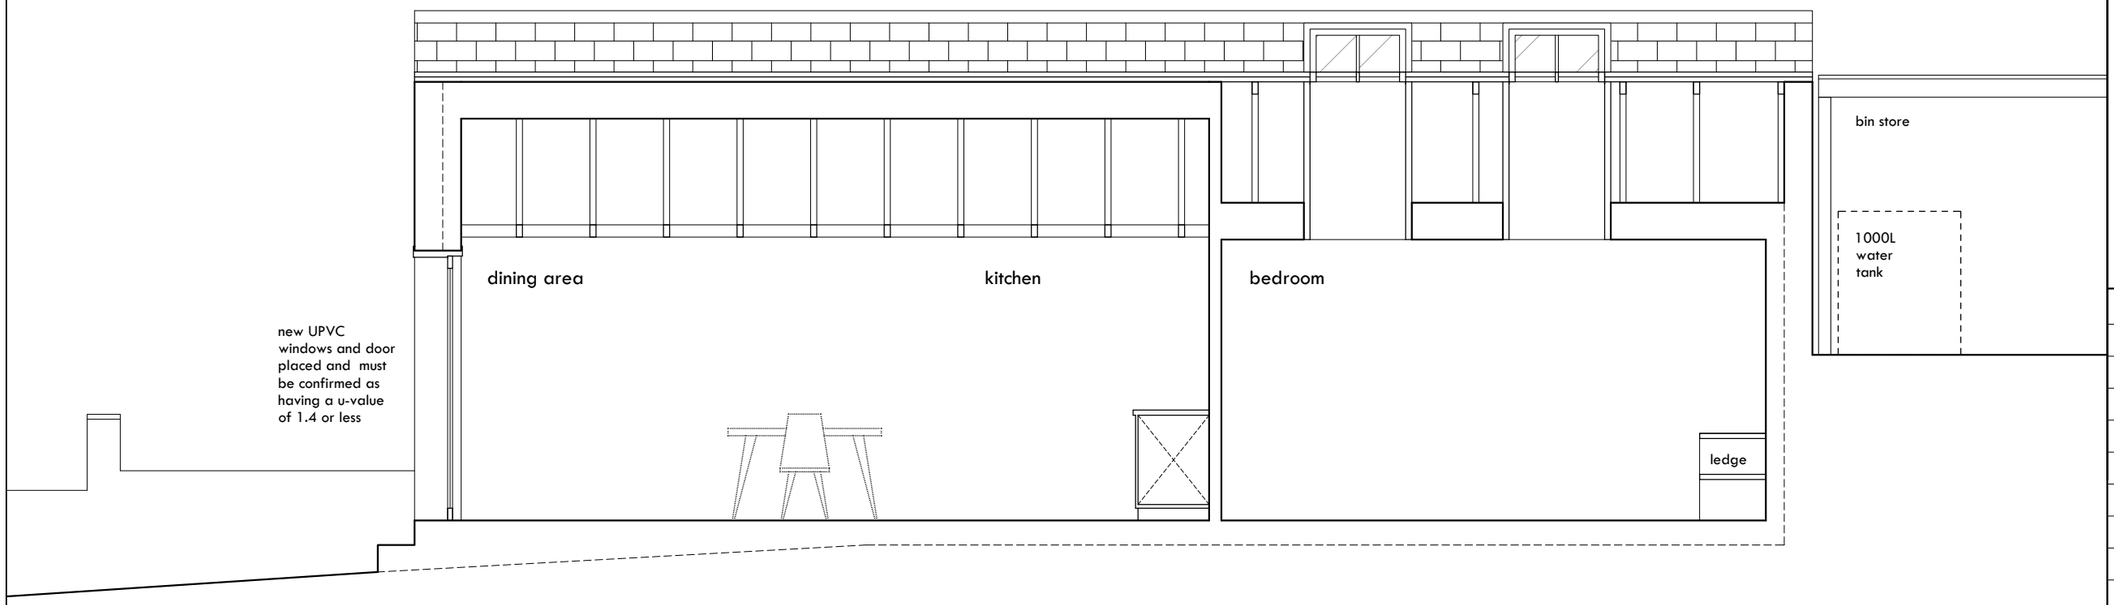

Section A-A

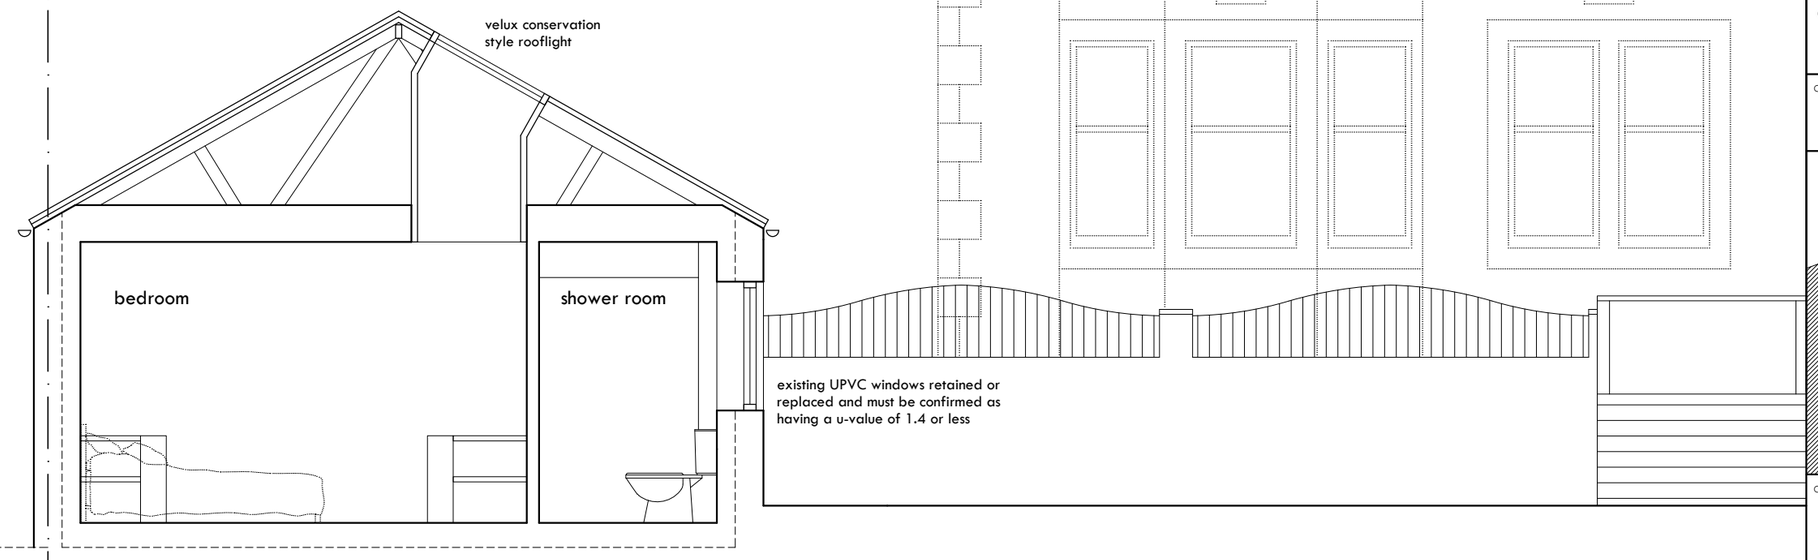

Section B-B

0m 1m 2m 3m 4m 5m

scale bar

notes

do not scale from the drawing

any discrepancies to be reported to the architect immediately

the property is a solid masonry single story detatched garage

drawing to be read in conjunction with structural engineer's details and specification

revisions

rev.	date	description	by

project

GARAGE CONVERSION TO GUEST ACCOMMODATION AT 31 LADYBANK DRIVE, GLASGOW

client

RAJA RASHID

LUCID architecture

Unit 1 at 55 Ruthven Lane Glasgow G12 9BG

0141 628 5557

mail@lucidarchitecture.co.uk

www.lucidarchitecture.co.uk

drawing title

SECTIONS AS PROPOSED

drawing no.	scale
022	1:50@A3

drawn by	date
BMP	DEC 2023

31 Ladybank Drive, Glasgow

Elevations

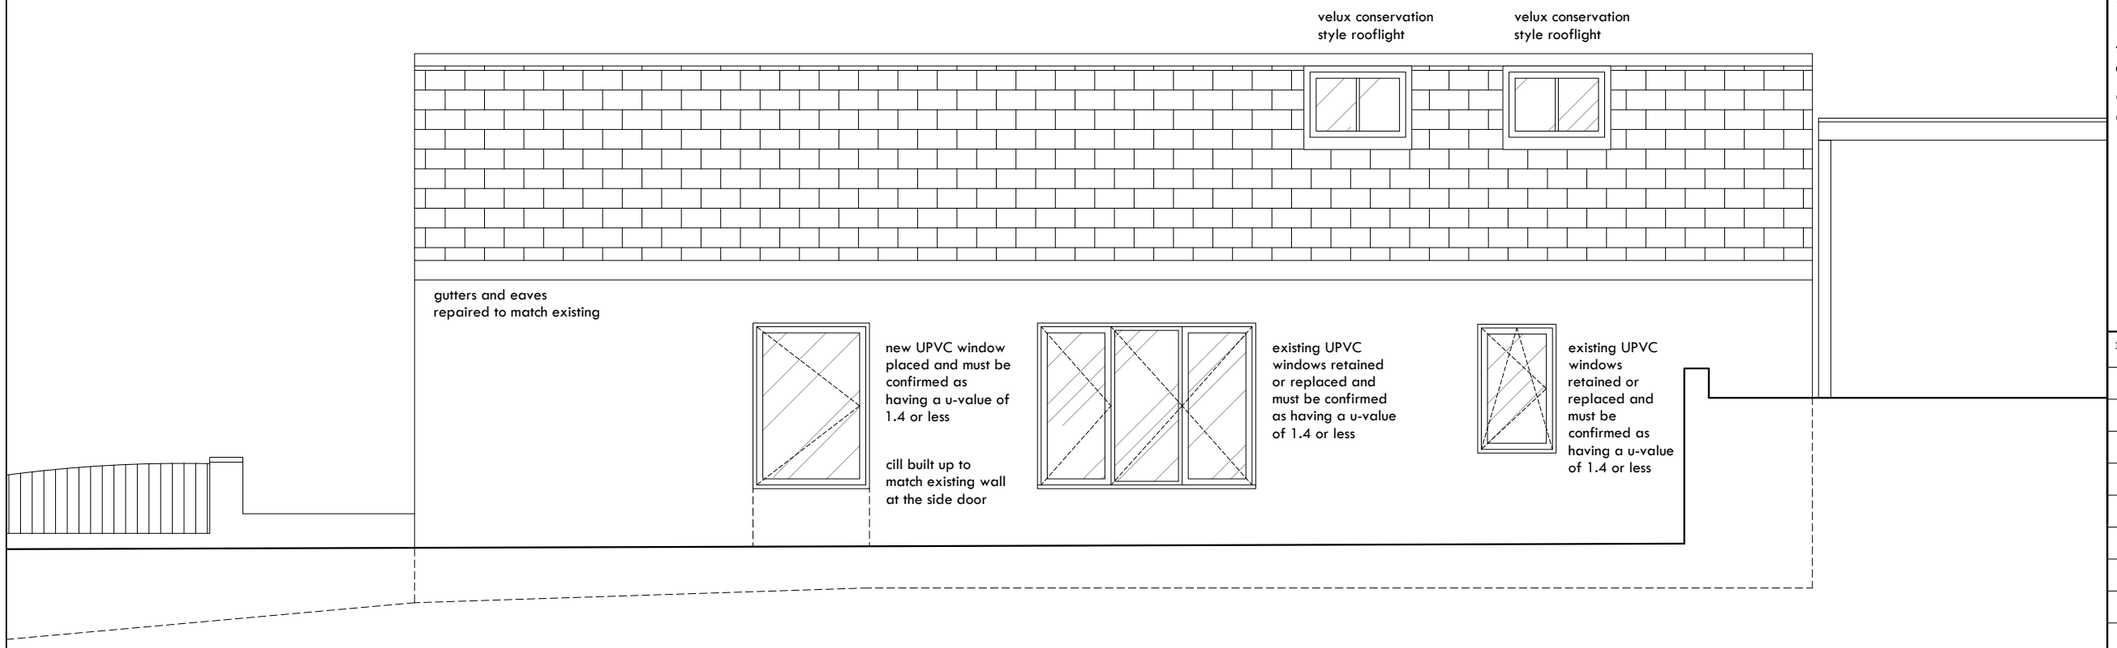

Side elevation

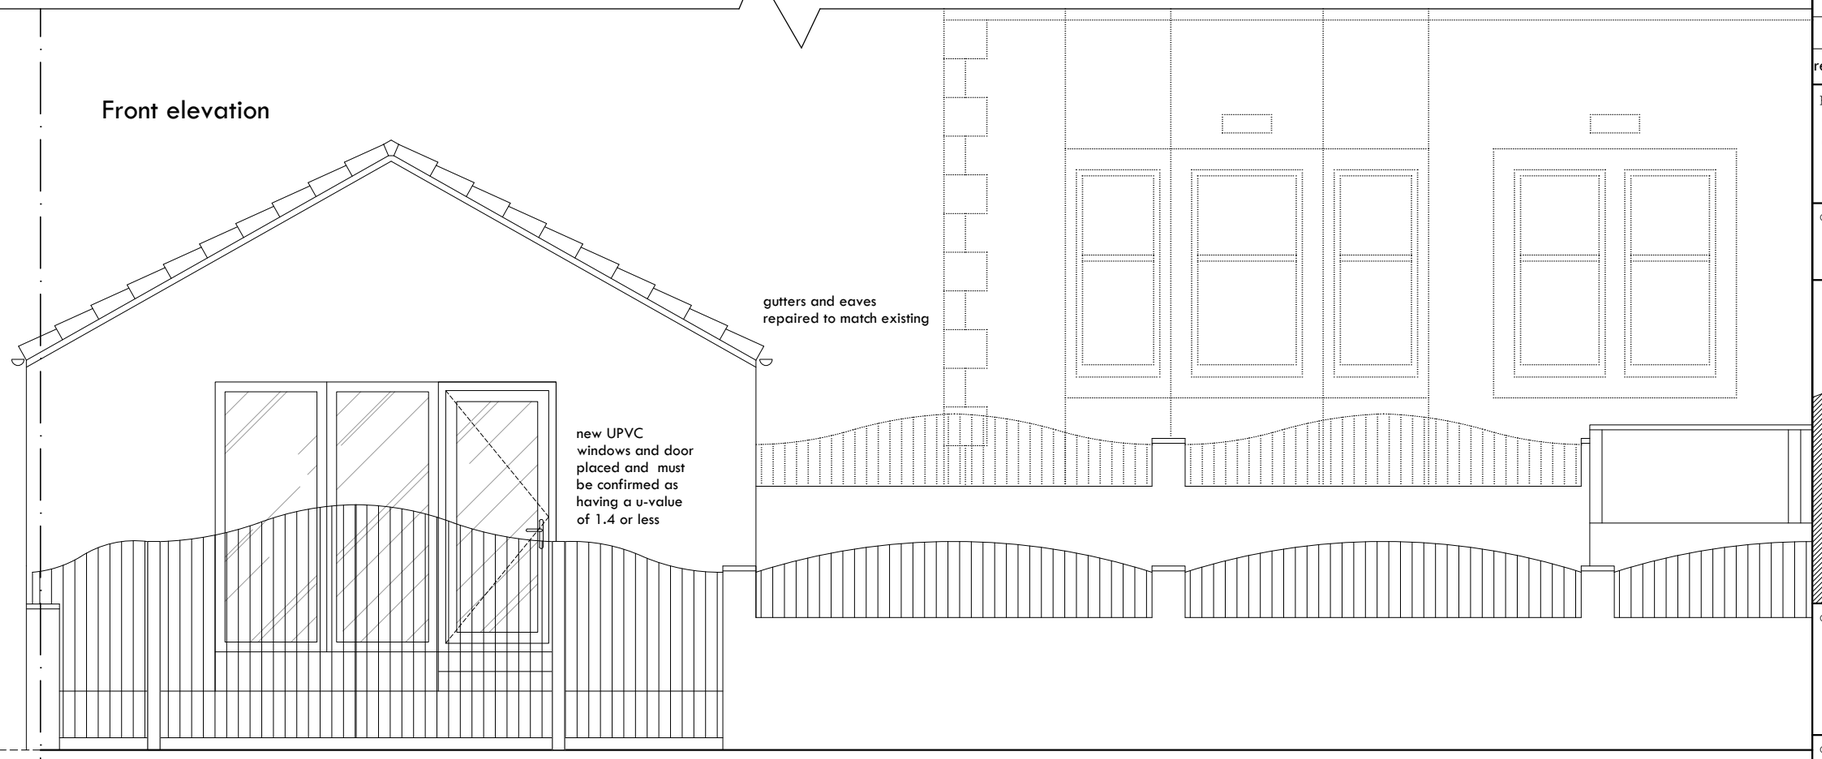

Front elevation

0m 1m 2m 3m 4m 5m

scale bar

notes

do not scale from the drawing

any discrepancies to be reported to the architect immediately

the property is a solid masonry single story detatched garage

drawing to be read in conjunction with structural engineer's details and specification

revisions

rev.	date	description	by

project

GARAGE CONVERSION TO GUEST ACCOMMODATION AT 31 LADYBANK DRIVE, GLASGOW

client

RAJA RASHID

LUCID architecture

Unit 1 at 55 Ruthven Lane Glasgow G12 9BG

0141 628 5557

mail@lucidarchitecture.co.uk
www.lucidarchitecture.co.uk

drawing title

ELEVATIONS AS PROPOSED

drawing no.	scale
023	1:50@A3
drawn by	date
BMP	DEC 2023