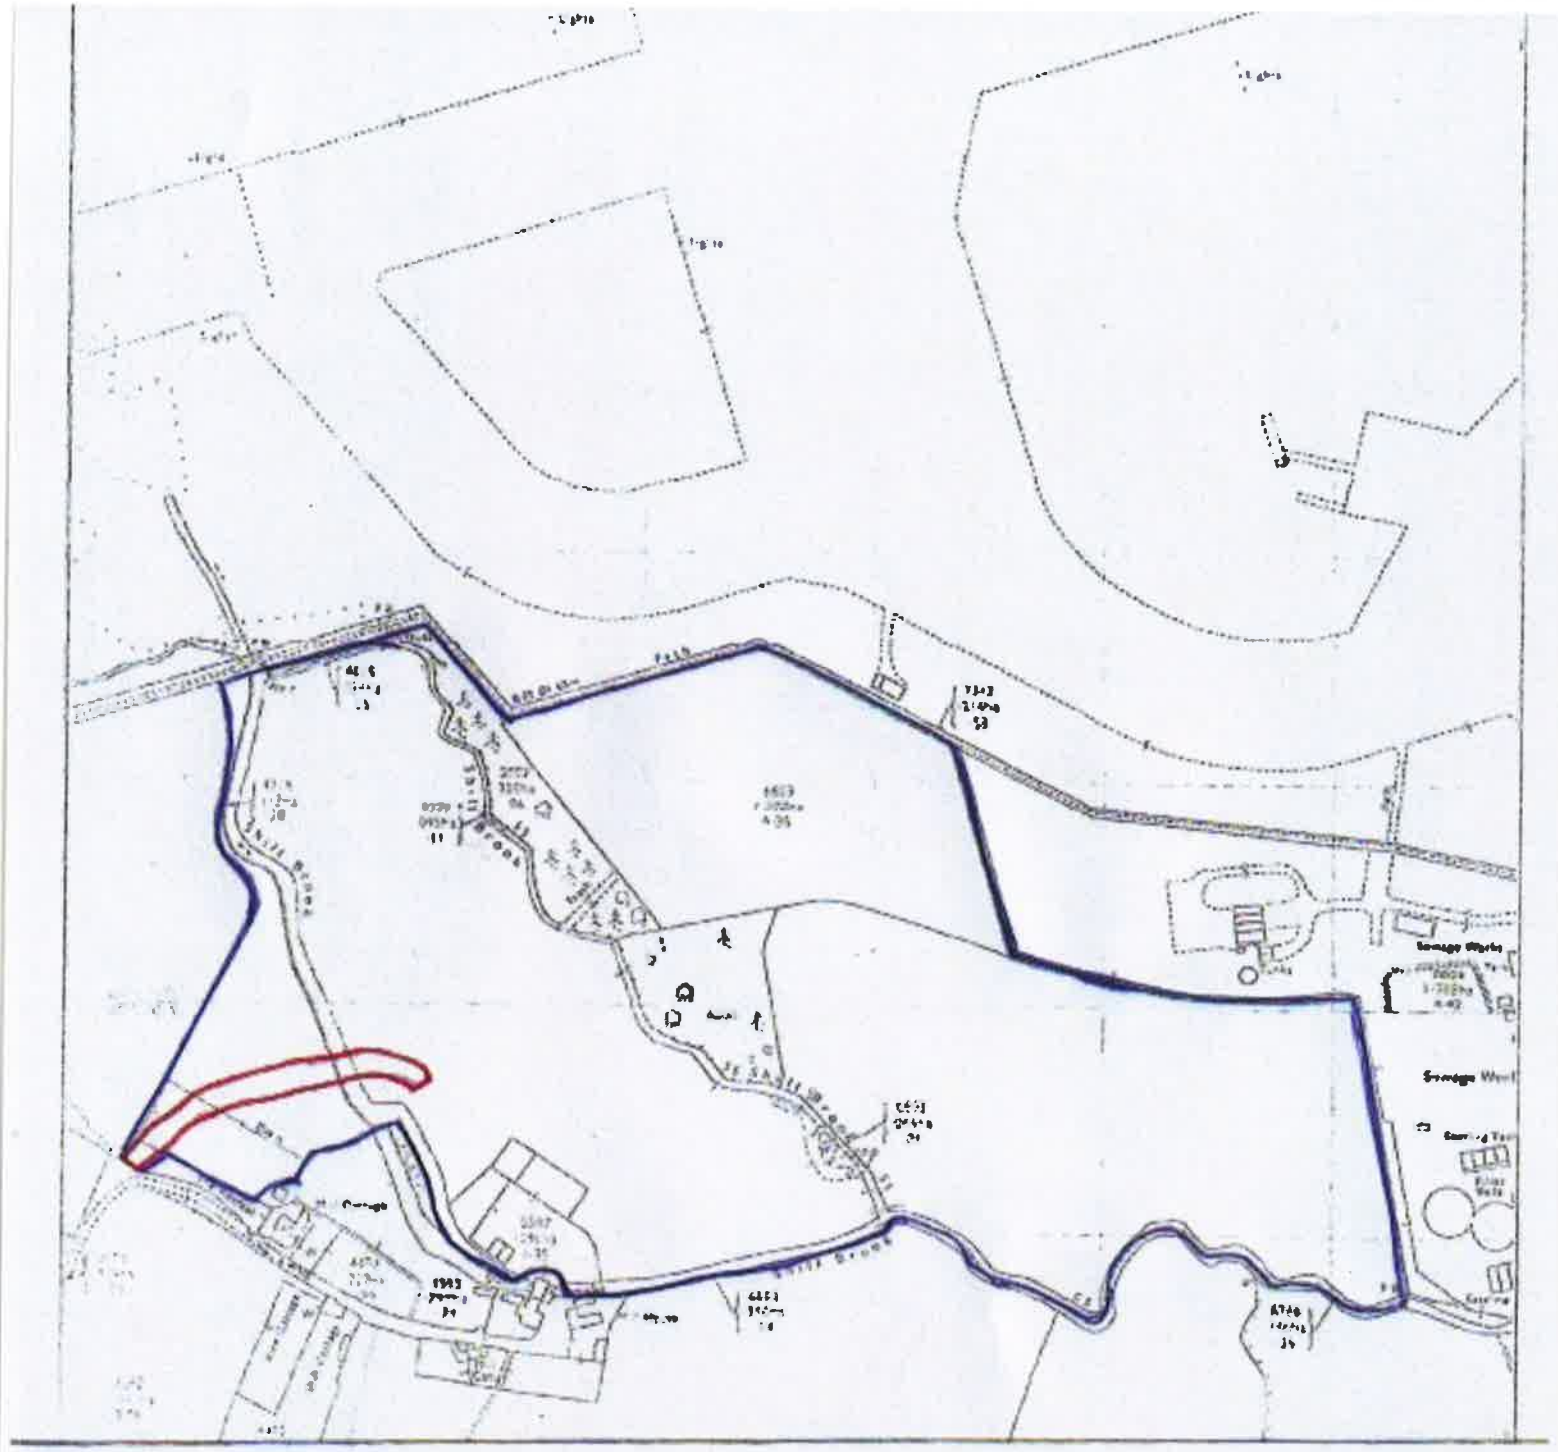

DESCRIPTION- Provision of bridge over river to link agricultural land & sanctuary and create a new driveway

ADDRESS - The Retreat Mill Lane Alvescot

SCALE - 1:2500

DRAWING- JAC/LO-I – Location Plan

JAC CONSULTANCY ORCHARD HOUSE 4a WOOTTON VILLAGE BOARS HILL OXFORD OX1 5JL