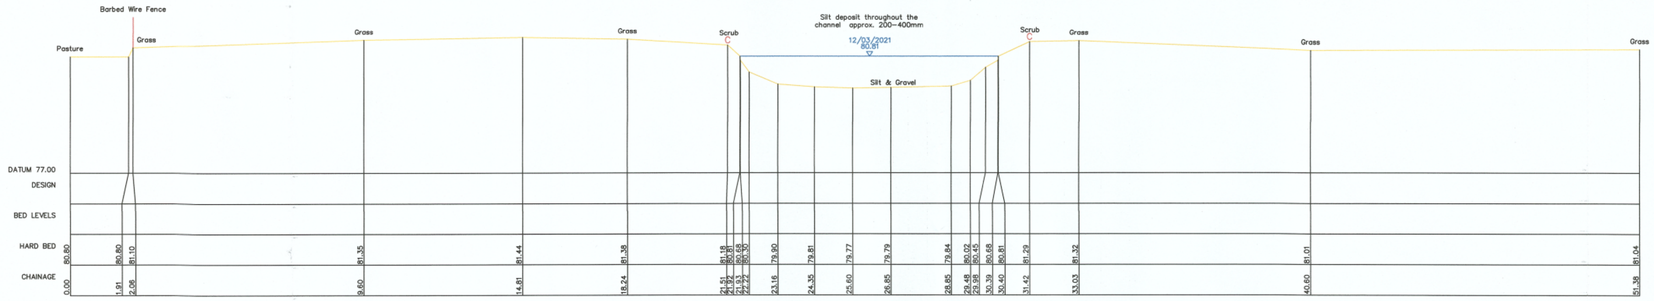

XS5
427496.81mE 204978.4mN Brg 252
Chainage 156.1
Open Channel

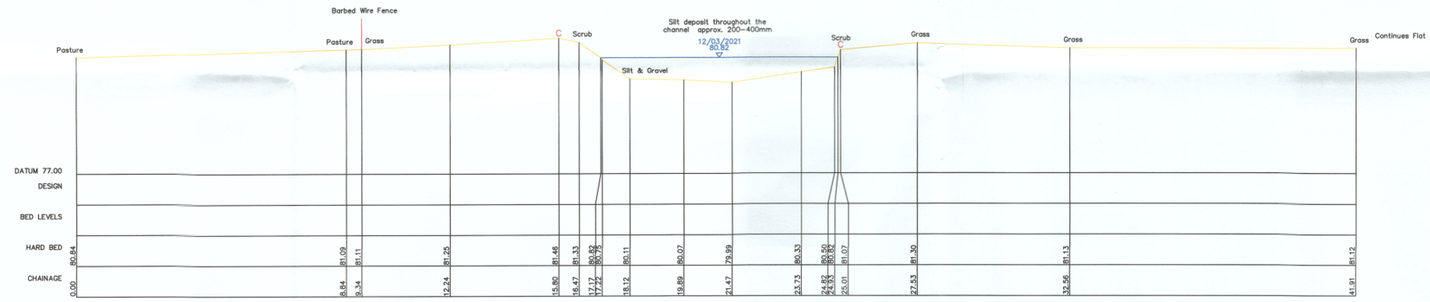

XS6
427478.8mE 205013.17mN Brg 245
Chainage 192.1
Open Channel

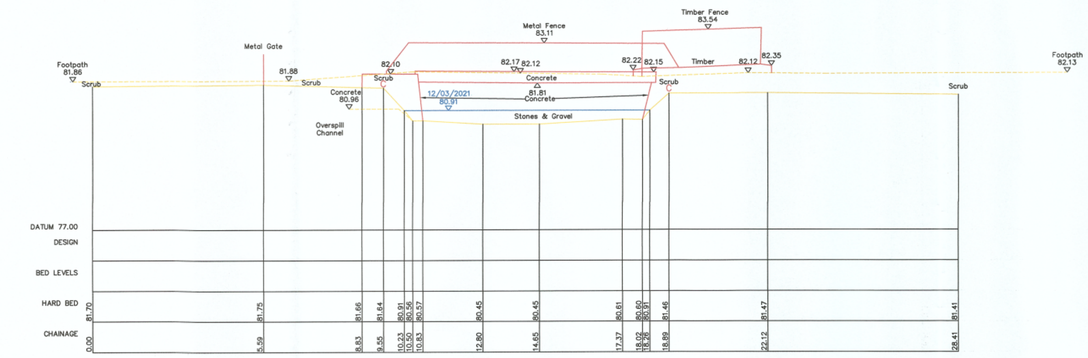

XS7
427444.78mE 205153.1mN Brg 256
Chainage 357.1
Downstream Face of Concrete Footbridge
Footbridge Length 2m.

Notes

This survey should only be relied upon for its original purpose. Grantham Coates Surveys Limited accepts no responsibility for use of this plan outside of the original remit, or by use of any party other than the original client.

Whilst every effort has been made to identify all above ground details, it should be noted that some items may have been obscured at time of survey.

Below ground drainage information has been visually inspected from the surface and should therefore be treated as approximate only.

Where this survey has been carried out for the purpose of enabling trackside drainage design. The position of any running rail has been surveyed in line with a general topographic survey and should not be used for the purpose of track design.

All dimensions to be checked on site prior to design and construction.

Legend

AIR VALVE	AV	WATER TAP	TAP
BOLLARD	BD	TEMPORARY BENCH MARK	TBM
BORE HOLE	BHL	TELEPHONE CALL BOX	TCB
BUS STOP	BS	TELEPHONE POST	TEL
BT INSPECTION COVER	BT	THRESHOLD LEVEL	THL
BT BOX	BTB	TRAFFIC LIGHT	TL
CABLE TV INSPECTION COVER	CTV	TOP OF WALL	TOW
COVER LEVEL	CL	TELEGRAPH POLE	TP
DOWN PIPE	DP	UNABLE TO LIFT	UTL
DROPPED KERB	DK	VENT PIPE	VP
ELECTRICITY CONTROL BOX	ECB	RAIL WELD	WE
EAVES HEIGHT	EH	WATER METER	WM
ELECTRICITY MANHOLE	EM	WASHOUT	WO
ELECTRICITY POLE	EP		
EARTH ROD	ER		
FINISHED FLOOR LEVEL	FFL		
FIRE HYDRANT	FH	SURVEY STATION	△ GCS1
FOUL WATER	FW		
GULLY	GY	BUSHES	
GATE POST	GP		
GAS VALVE	GV	HEDGES	
INSULATED BLOCK JOINT	IBJ		
INSPECTION COVER	IC	TREES	Height / Species / (Spread to scale)
INVERT LEVEL	IL		
KERB OUTLET	KO	GATE	
LAMPPOST	LP		
LITTER BIN	LB	SECURITY FENCE	X—X—
MARKER POST	MK	FENCE	/—/—
MILE POST	MP	OVERHEAD CABLES	OH—OH—
POST	PO	FOUL WATER	FW—FW—
RODDING EYE	RE	GAS MAIN	GM—GM—
RIDGE HEIGHT	RH	U/G POWER LINE	PL—PL—
ROAD NAMEPLATE	RN	STORM WATER	SW—SW—
ROAD SIGN	RS	U/G TELEPHONE	TEL—TEL—
STUMP	SP	WATER MAIN	WM—WM—
SOFFIT LEVEL	SF		
SIGNAL POST	SIG		
RAIL SLEEPER LEVEL	SLP		
SIGNALS AND TELECOMS BOX	STB		
SIGNALS AND TELECOMS CABLE	STC		
SIGNALS AND TELECOMS POST	STP		
SIGN POST	SN		
STOP TAP	ST		
STOP VALVE	SV		
STAY	SY		
STORM WATER	SW		

Control Table

Station	Description	Eastings	Northings	Height

Grid and Datum

Grid: *OS National Grid* **Datum: *Ordnance Datum Newlyn***
Survey related to Ordnance Survey National Grid (OSGB36) via GPS and the OS Active Network.
A National Grid (OSGB36) coordinate has been established on site via Transformation OSTN15 and Geoid Model OSGM15, a further OS coordinate was used to orientate the survey to Ordnance Grid.
No scale factor has been applied to the survey

Title:
SURVEY OF LAND AT
Shill Brook
Alvescot, Oxfordshire
Cross Sections

Client:
Stantec UK Ltd.
Caversham Bridge House
Waterman Place
Reading
RG1 8DN

Grantham Coates Surveys Ltd
Land - Engineering - Building Surveyors
2 Arden Court, Arden Road, Alcester
Warwickshire, B49 6HN
Tel: 01789 764420
E-Mail: info@gcsurveys.co.uk
Web Site: www.gcsurveys.co.uk

Drawing No:	Rev:
GCS/SUK-1050/1	A

Date:	Notes:	Name:	Rev:
17/03/21	OS background added	MH	A
-	-	-	-
-	-	-	-
-	-	-	-

Drawn:	Checked:	Scale:	Date:
MS	CC	1:100	15/03/21

File Name:	Sheet size:	Sheet:
GCS-SUK-1050-1A.dwg	A1	5 of 5