This drawing is copyright and shall not be reproduced nor used for any other purpose without written permission of the auther.

Do not copy from this drawing, use figured dimensions only.

The drawing must be read in conjuction with all other related drawings and documentation.

It is the contractor's responsibility to ensure compliance with the Building Regulations.

It is the contractor's responsibility to check all dimensions on site, any discrepancy to be reported immediately.

Details and sizes shown are indicative only and are subject to confirmation by the relevant Specialist Sub-contractor.

This drawing is not to be for Land Registry purposes.

Revision		Date
A	Minor amendments following client meeting	17.11.22
B	Minor amendments & planning information added	08.12.22
C	Minor amendments	14.02.23
D	Revised scheme	27.02.23
E	Revised scheme -(reduced)	06.12.23
F	Minor amendments	12.12.23

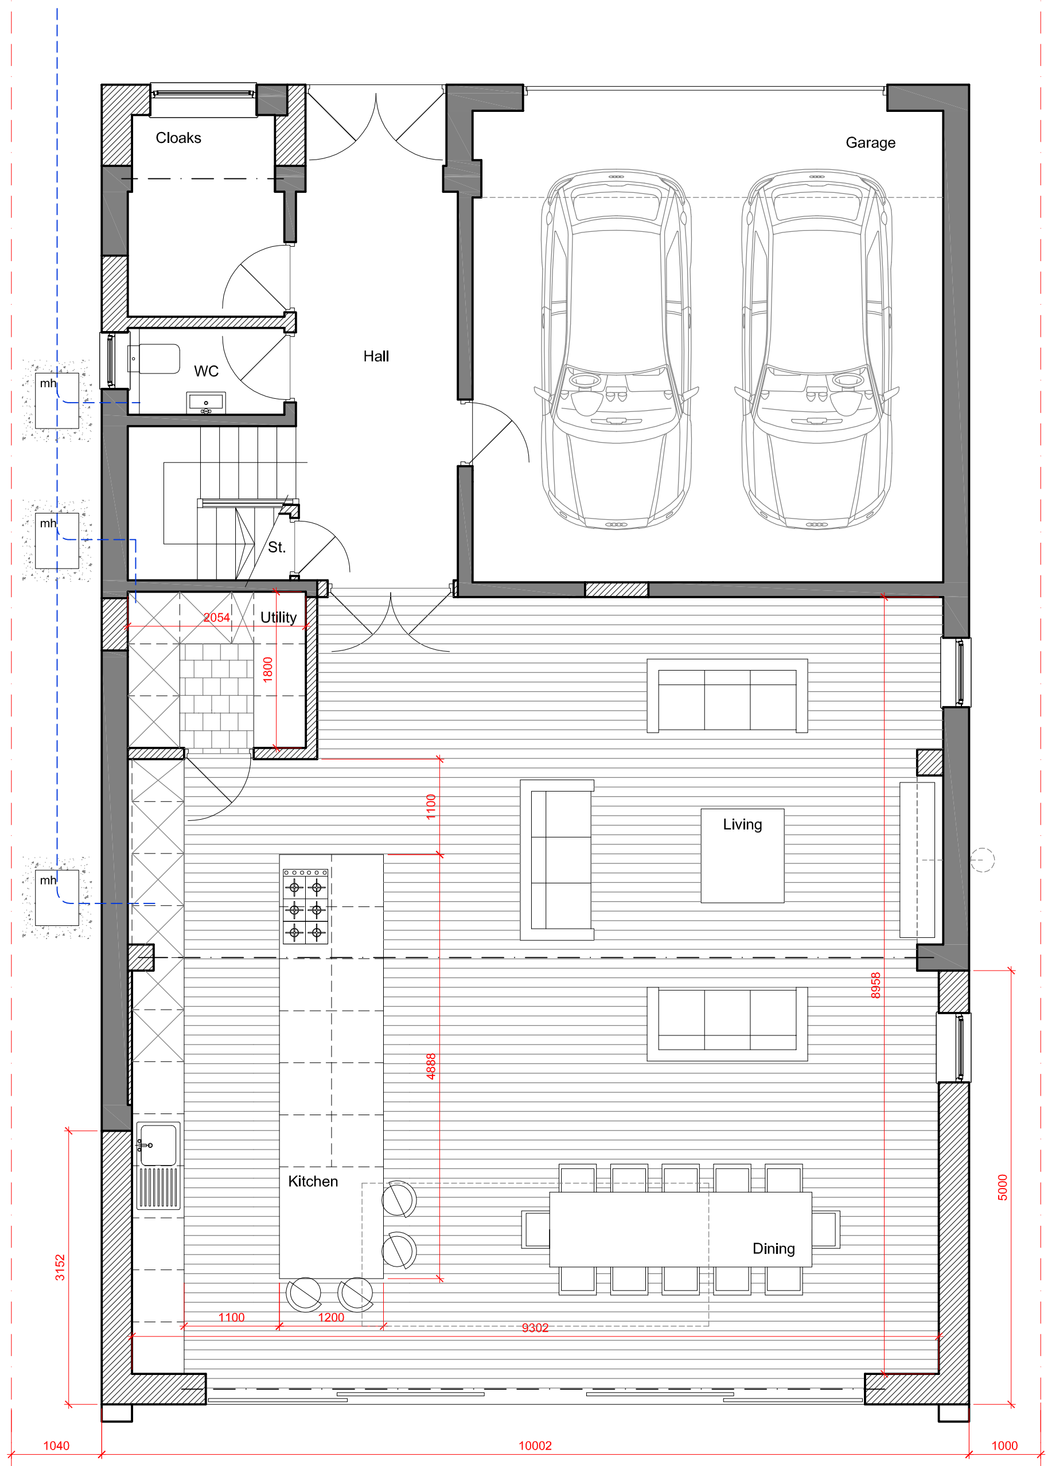

Ground Floor Plan

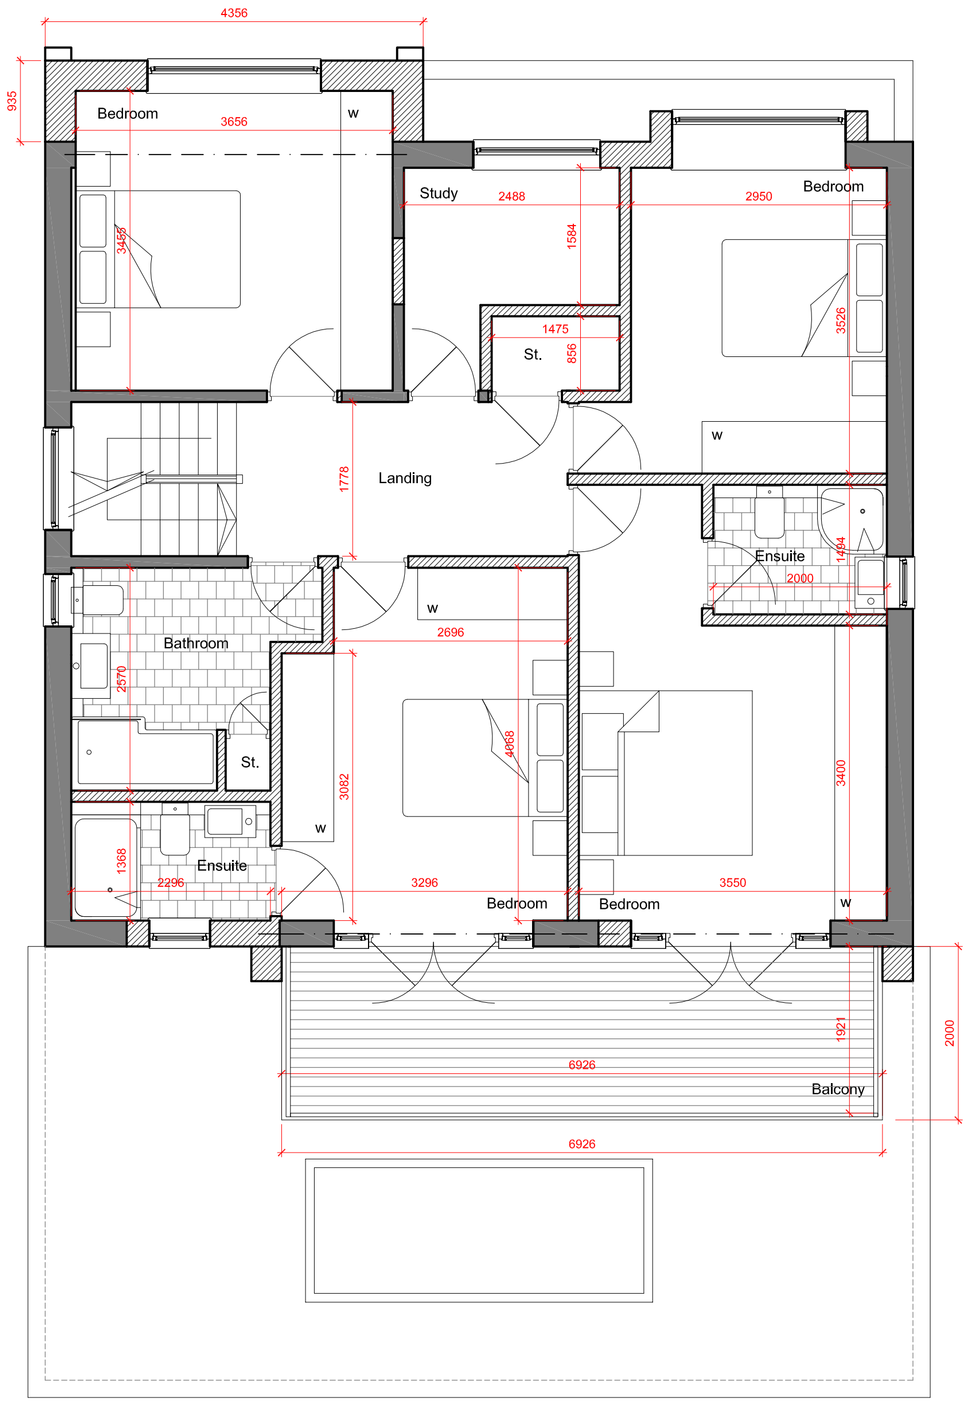

First Floor Plan

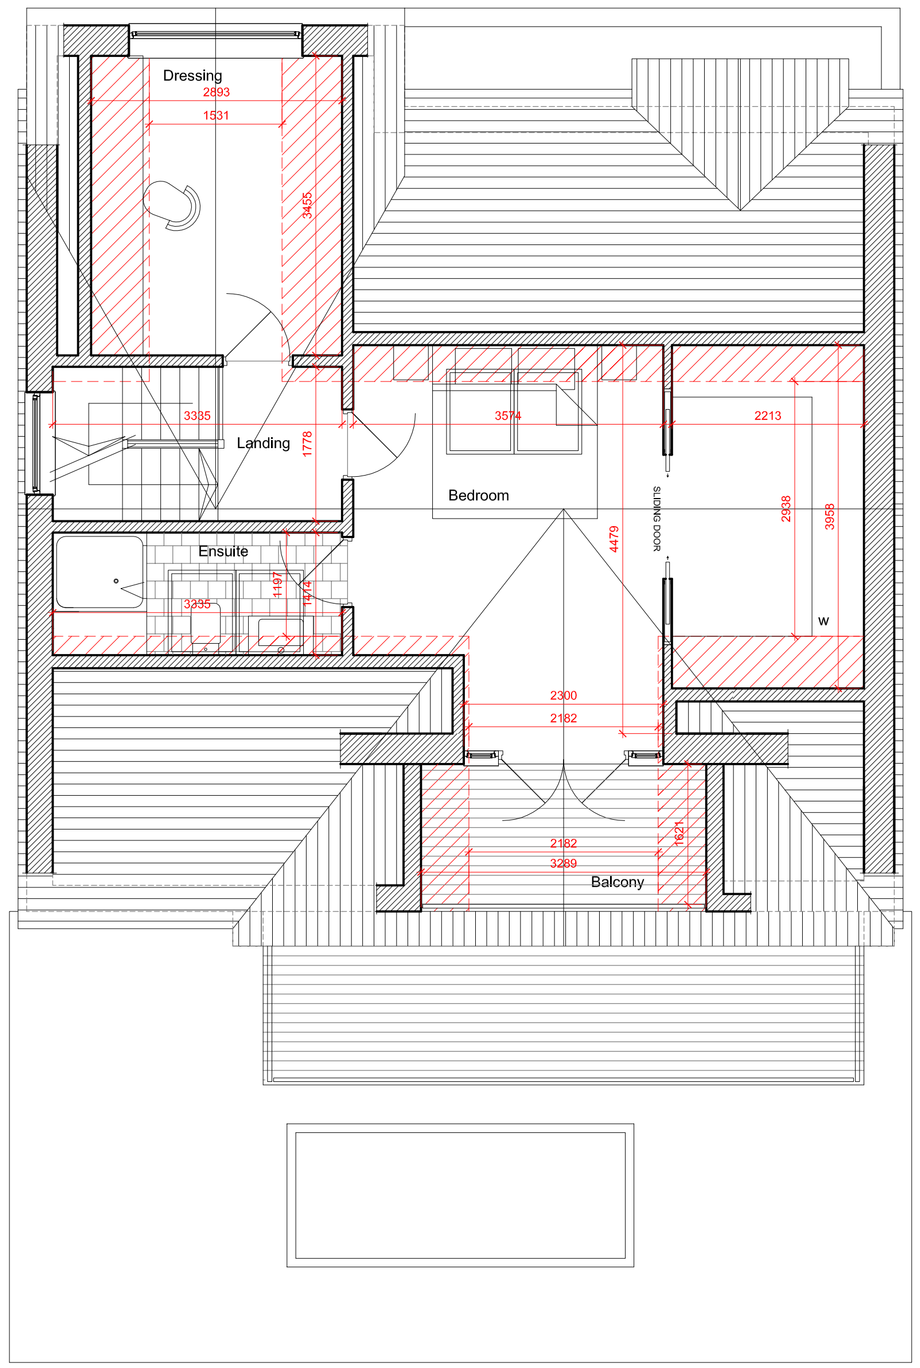

Loft Space Floor Plan

Below 1800mm head height

0 1 2 3 4 5

0 1 2 3 4 5

0 1 2 3 4 5

ADP Architectural Design & Plan

The Warren
21 Grange Road
Runwell
Wickford
essex
SS11 7LZ

t 01268 574191

e: mail@architecturaldesignandplan.com
w: www.architecturaldesignandplan.com

Client
MR D. WHITE & C.KING

Project
3 KINGS ROAD
BENFLEET
ESSEX
SS7 1JP

Description
PROPOSED EXTENSIONS & ALTERATIONS

PROPOSED PLANS

Status
PLANNING

Scale	Drawn	Date
A1@1:50	PDE	NOV 2022
Job number	Drawing no.	Revision
ADP448EP	03	F

PROPOSED PLANS