This drawing is © copyright protected.
All dimensions to be checked on site.
All dimensions in millimetres.
This drawing is for planning permission approval and is not to be used as working drawings.
Dimensions to be checked on site before any work is put in hand or prefabricated

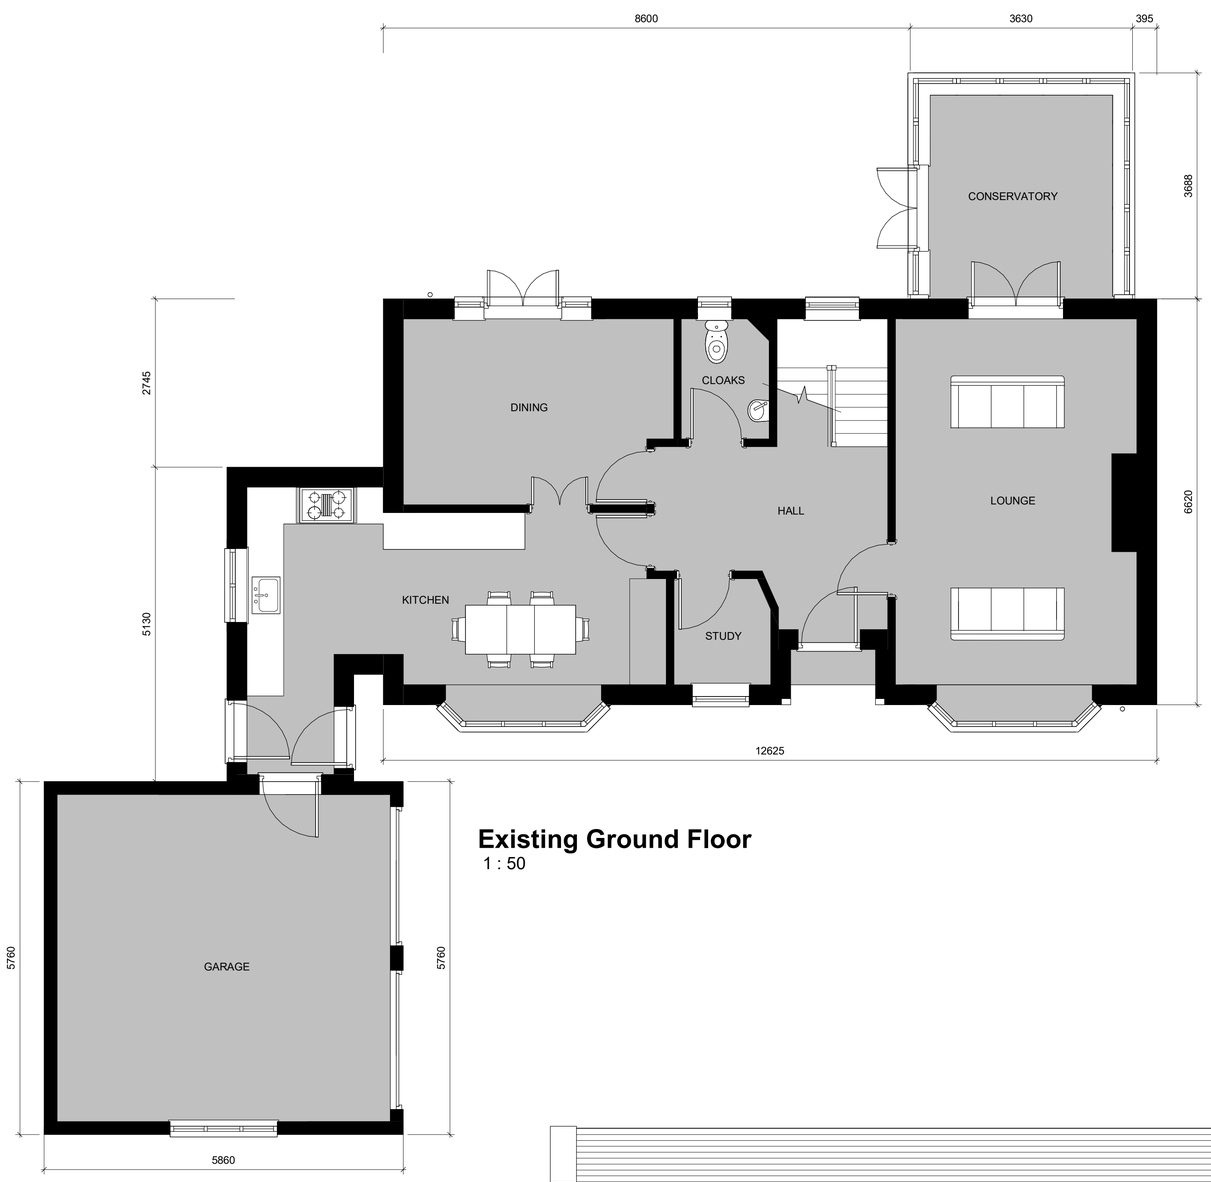

Existing Ground Floor
1 : 50

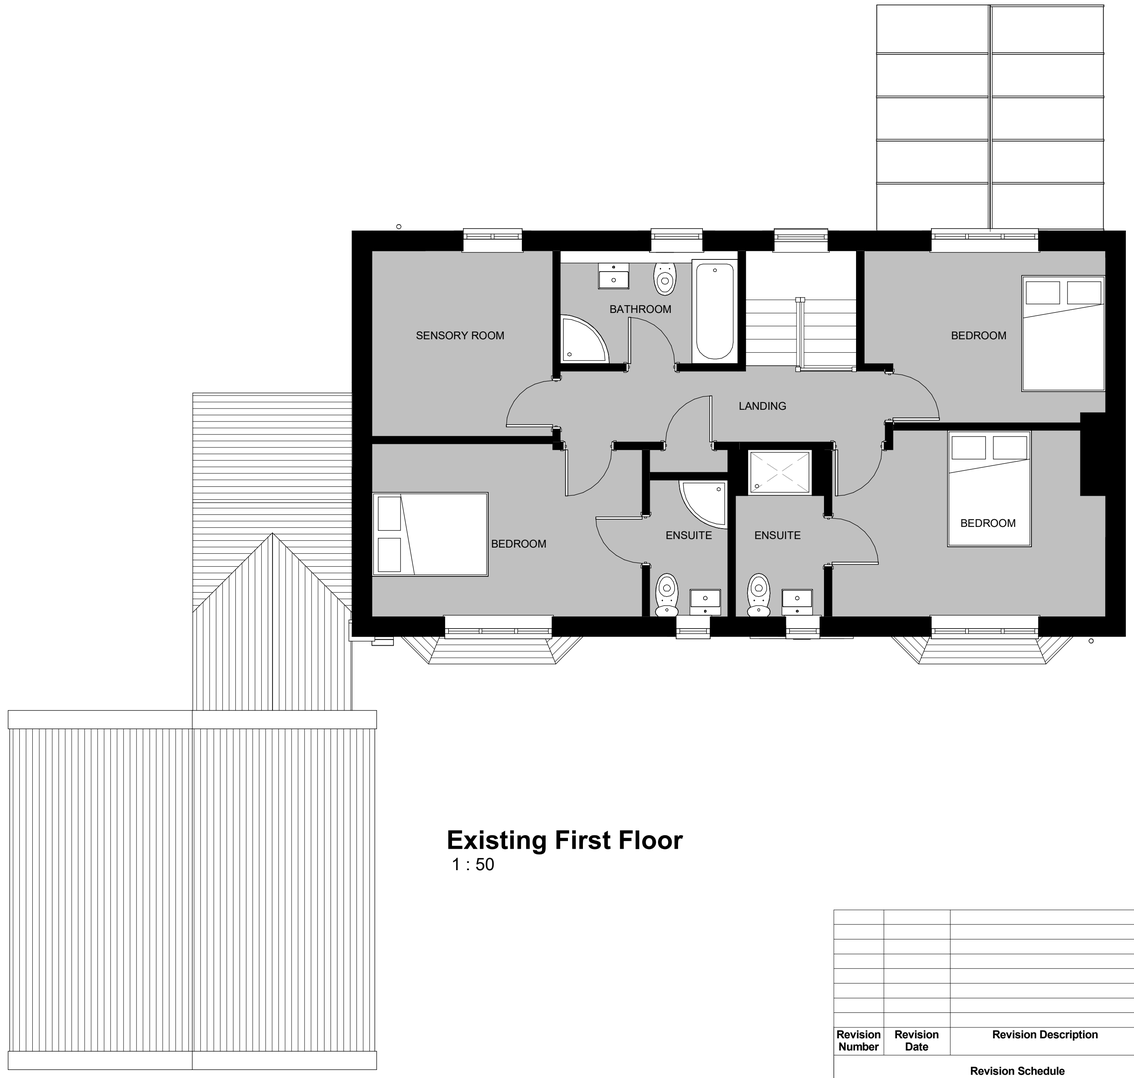

Existing First Floor
1 : 50

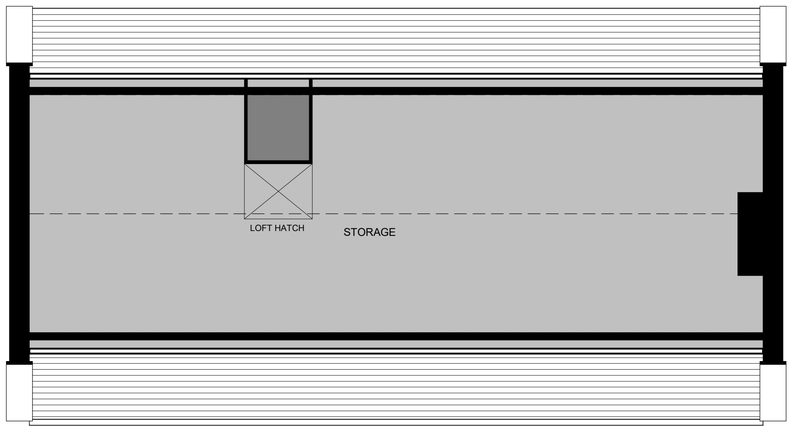

Existing Second Floor
1 : 50

Revision Number	Revision Date	Revision Description	Issued by

Revision Schedule

Scale 1:50
0m 1m 2m 3m 4m 5m

Scale 1:100
0m 5m 10m

Project Number:	**2306**
Project Title:	**Church Street, Weldon**
Client(s):	**Mr & Mrs Barton**
Project Issue Date:	**December 23**
Drawn By:	**MR**
Checked By:	**MR**
Drawing Number:	**2306-02**
Drawing Name:	**Existing Floor Plans**
Scale: 1 : 50	Paper Size: A1