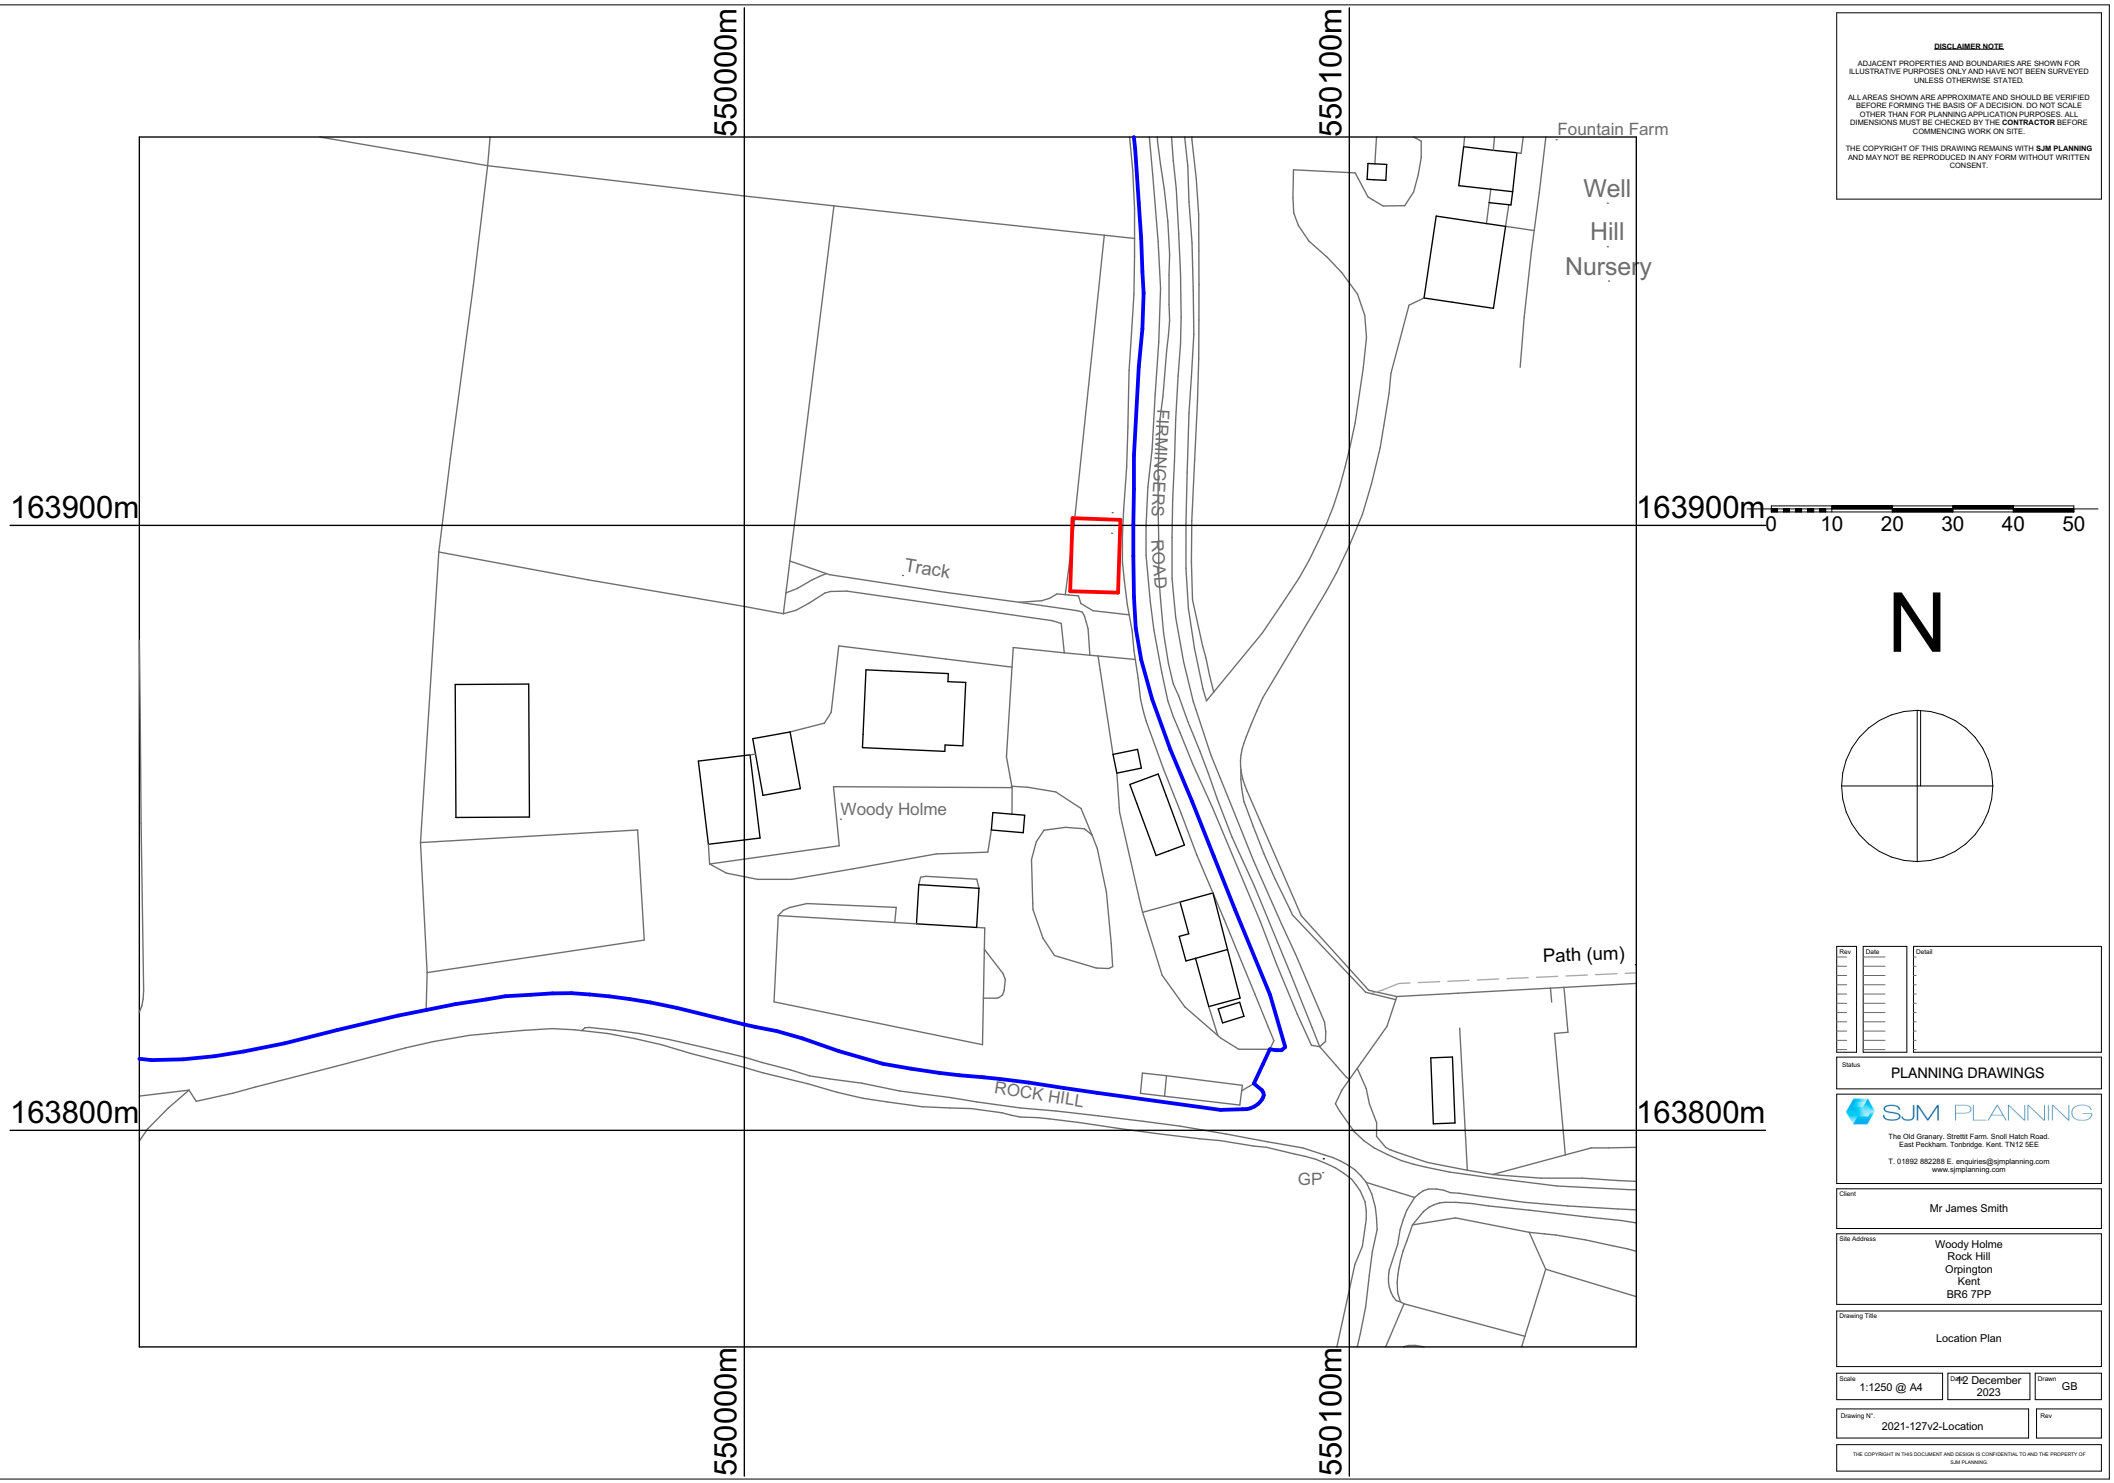

DISCLAIMER NOTE

ADJACENT PROPERTIES AND BOUNDARIES ARE SHOWN FOR ILLUSTRATIVE PURPOSES ONLY AND HAVE NOT BEEN SURVEYED UNLESS OTHERWISE STATED.

ALL AREAS SHOWN ARE APPROXIMATE AND SHOULD BE VERIFIED BEFORE FORMING THE BASIS OF A DECISION. DO NOT SCALE OTHER THAN FOR PLANNING APPLICATION PURPOSES. ALL DIMENSIONS MUST BE CHECKED BY THE **CONTRACTOR** BEFORE COMMENCING WORK ON SITE.

THE COPYRIGHT OF THIS DRAWING REMAINS WITH **SJM PLANNING** AND MAY NOT BE REPRODUCED IN ANY FORM WITHOUT WRITTEN CONSENT.

Rev	Date	Detail

Status: PLANNING DRAWINGS

SJM PLANNING
The Old Granary, Strettit Farm, Snoll Hatch Road.
East Peckham. Tonbridge. Kent. TN12 5EE
T. 01892 882288 E. enquiries@sjmplanning.com
www.sjmplanning.com

Client: Mr James Smith

Site Address: Woody Holme
Rock Hill
Orpington
Kent
BR6 7PP

Drawing Title: Location Plan

Scale	Date	Drawn
1:1250 @ A4	12 December 2023	GB

Drawing N°.	Rev
2021-127v2-Location	

THE COPYRIGHT IN THIS DOCUMENT AND DESIGN IS CONFIDENTIAL TO AND THE PROPERTY OF SJM PLANNING.