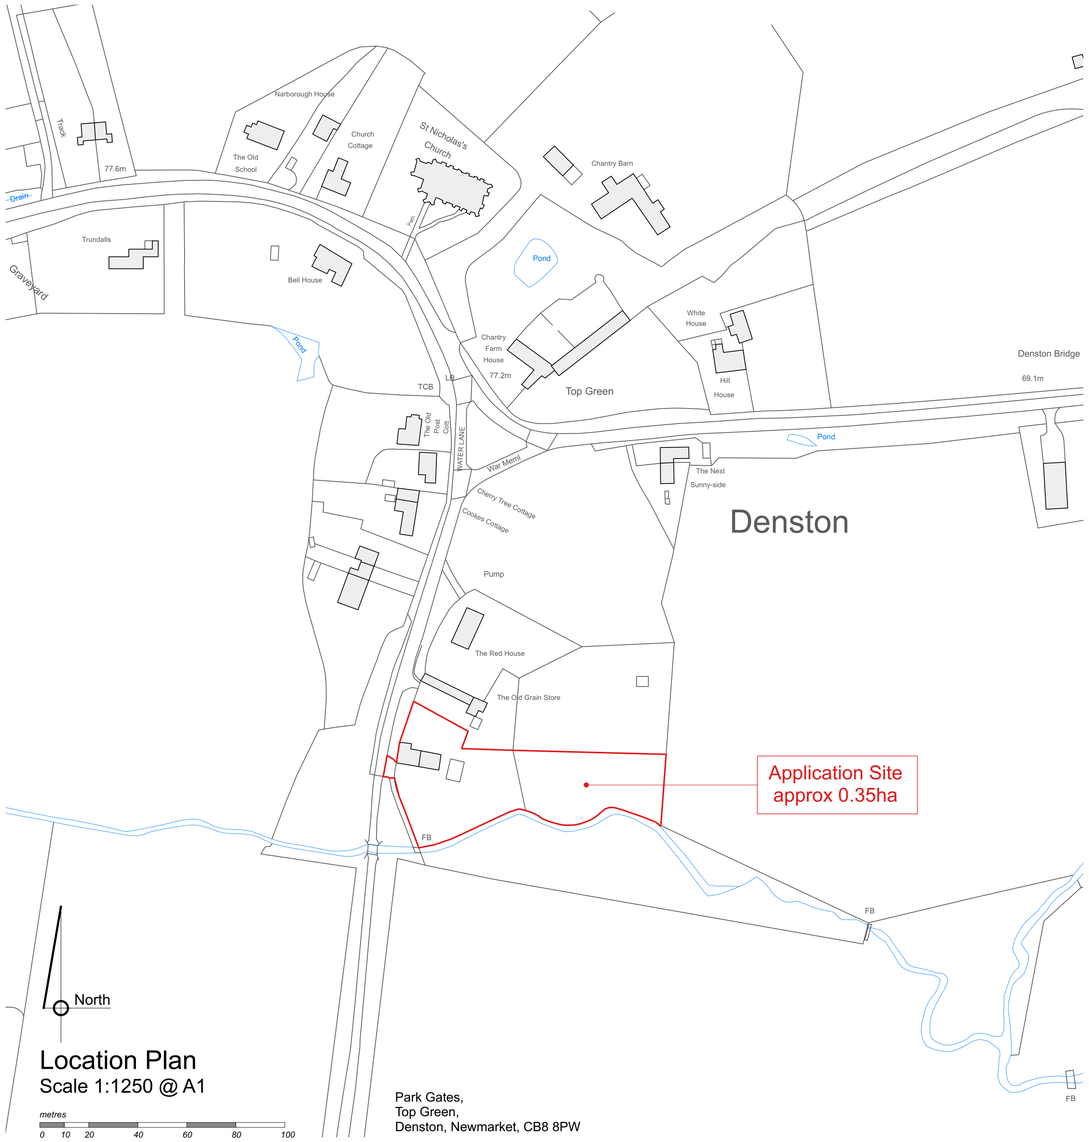

Location Plan
Scale 1:1250 @ A1

metres
0 10 20 40 60 80 100

Park Gates,
Top Green,
Denston, Newmarket, CB8 8PW

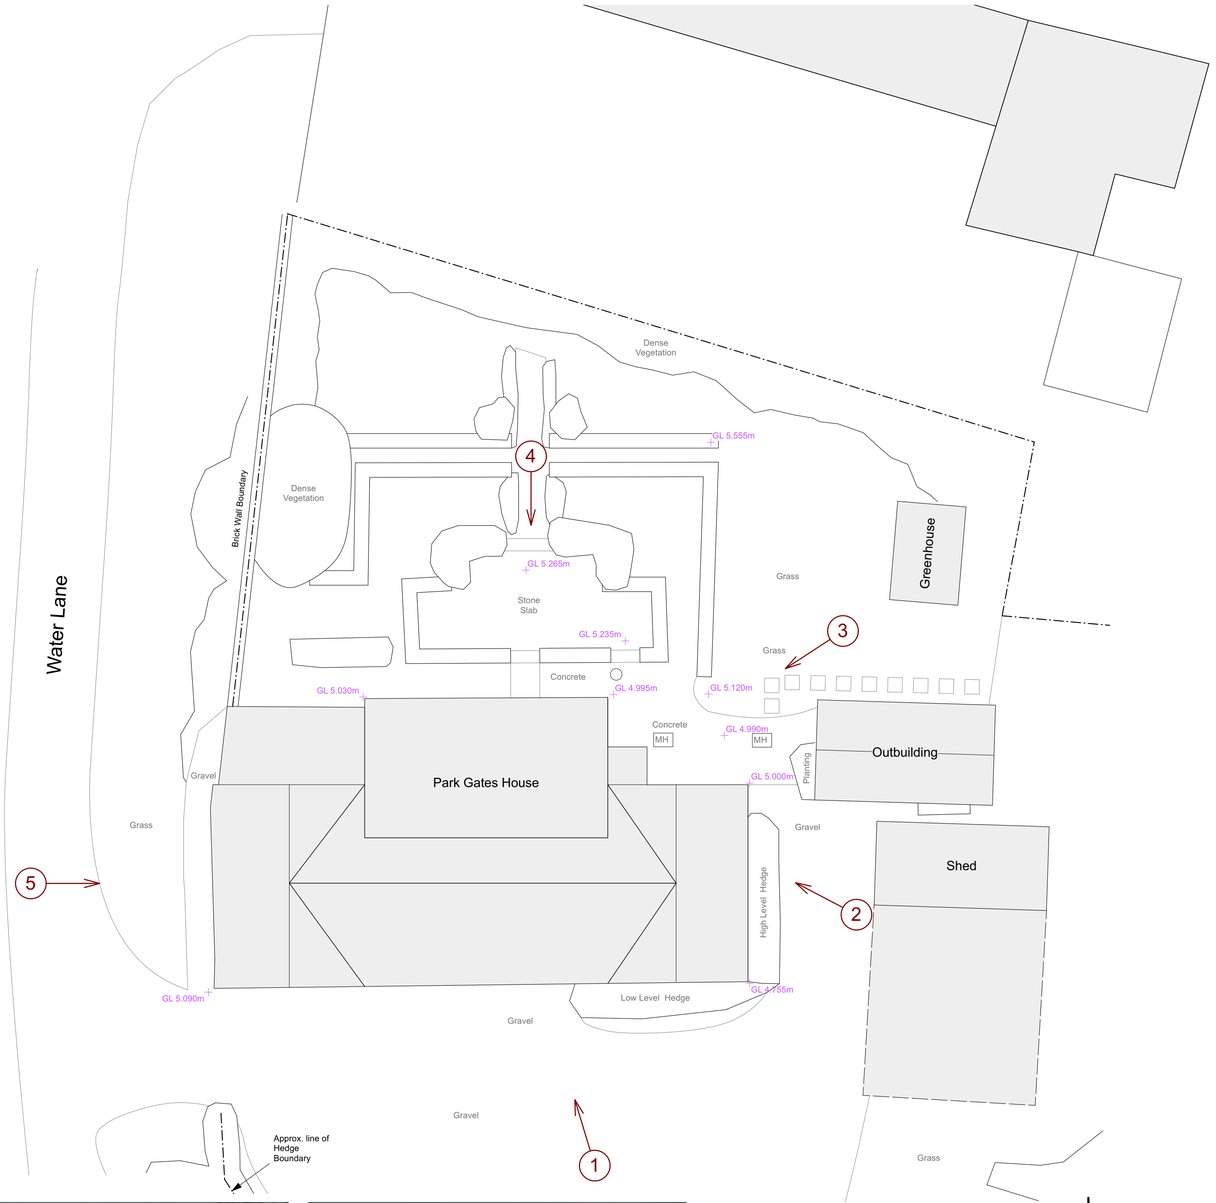

Existing Block Plan
Scale 1:100 @ A1

1:100 @ A1 (metres)
0 1 2 3 4 5 10

Contractor is responsible for all setting out and must check dimensions on site before work is put in hand. Written dimensions only to be taken, this drawing must not be scaled.
JAP Architects to be immediately notified of suspected omissions or discrepancies. ©

Revisions			Revisions		
A.	Block plan amended.	20.12.23			

J.A.P. Architects
Market Hill, Clare, Suffolk CO10 8NN
T: 01787 279490
E: enquiries@japarchitects.co.uk
W: www.japarchitects.co.uk

J.A.P. Architects
RIBA

Project	Proposed Extensions and Alterations at Park Gates, Denston			
Title	**Location Plan & Existing Block Plan**			
Scale	Various @ A1	Date	October 2023	Revision
Drawing No.	**23033 - 01**			**A**