PROPOSED GROUND FLOOR

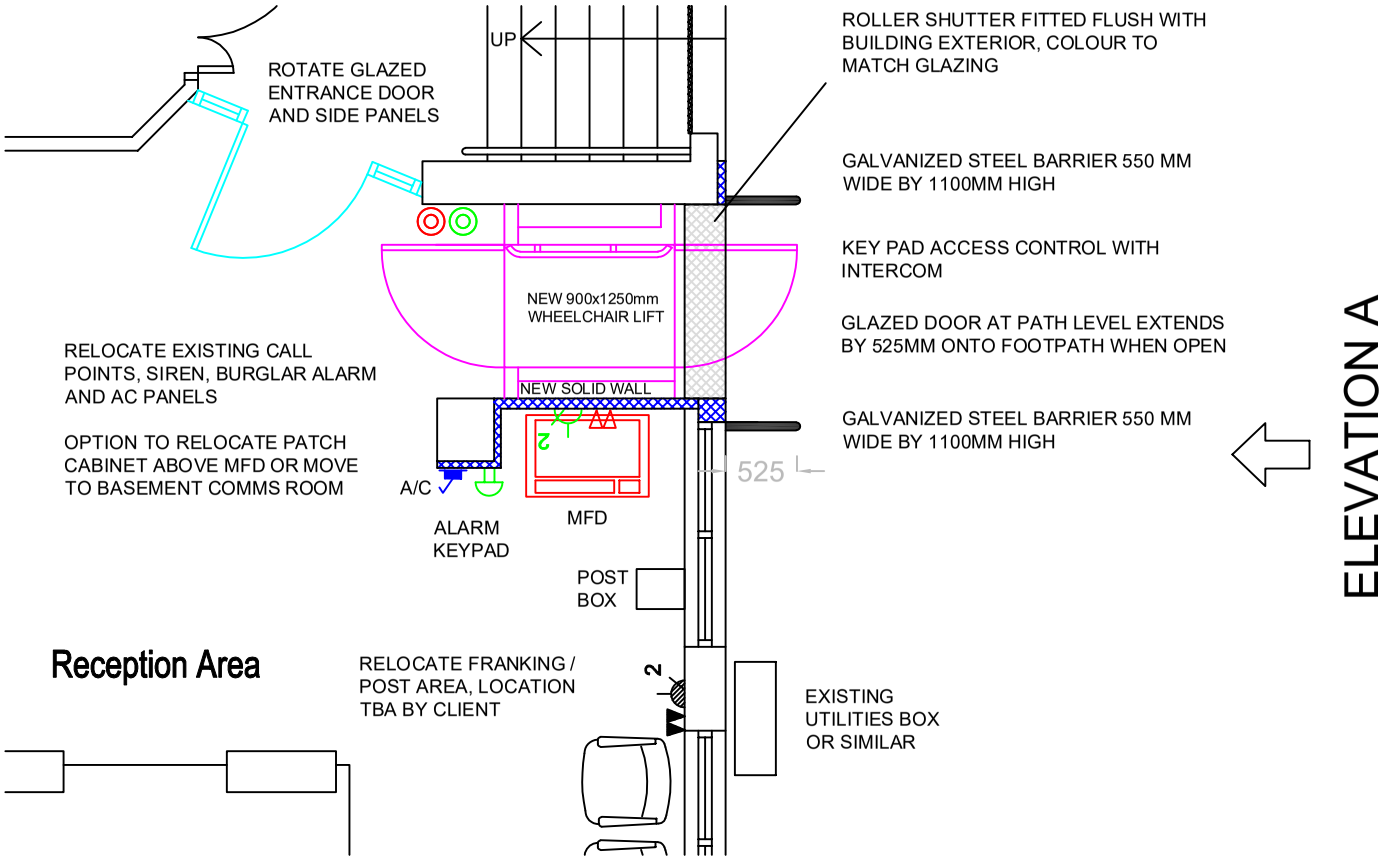

ELEVATION A - SCALE @ 1:50

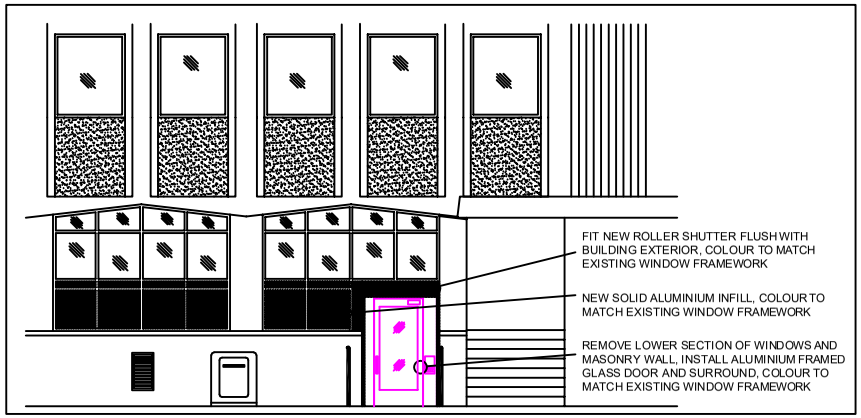

ROLLER SHUTTERS - OPEN

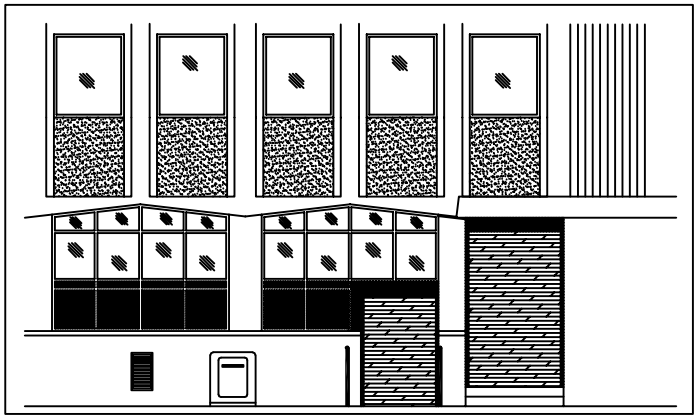

ROLLER SHUTTERS - CLOSED

KEY:

- NEW FULL HEIGHT DOUBLE GLAZED PARTITION WITH MANIFESTATION
- NEW SOLID PARTITION
- NEW SOUND RATED SOLID PARTITION
- NEW HALF HOUR FIRE RATED SOLID PARTITION
- NEW DOOR / NEW DOOR / EXISTING DOOR
- EXISTING 1200mm x 600mm VIVID WHITE CEILING GRID WITH LAY-IN MINERAL FIBRE TILES
- EXISTING 600mm x 600mm VIVID WHITE CEILING GRID WITH LAY-IN MINERAL FIBRE TILES
- EXISTING 600mm x 600mm SUPPLY A/C GRILLE
- EXISTING 600mm x 600mm EXTRACT A/C GRILLE
- EXISTING 600mm x 600mm 4 TUBE LUMINAIRE FITTING
- RELOCATED 600mm x 600mm 4 TUBE LUMINAIRE FITTING
- LUMINAIRE FITTING INSTALLED WITH EMERGENCY POWER BACKUP
- EXISTING RECESSED SPOTLIGHT FITTING
- EXISTING RUNNING MAN FIRE EXIT SIGNAGE
- EXISTING 3 COMPARTMENT FLOOR BOX
- EXISTING WIRELESS DATA POINT
- EXISTING PA SYSTEM
- NEW TELEPHONE OUTLET
- EXISTING TELEPHONE OUTLET
- NEW DOUBLE SWITCHED SOCKET OUT
- EXISTING DOUBLE SWITCHED SOCKET OUTLET
- NEW SINGLE SWITCHED SOCKET OUTLET
- EXISTING SINGLE SWITCHED SOCKET OUTLET
- NEW LIGHT SWITCH
- EXISTING LIGHT SWITCH
- NEW SWITCHED SPUR
- FIRE ALARM BELL
- EXISTING DETECTOR
- FIRE ALARM CALL POINT

REV	DESCRIPTION	DATE
1	NORTH ARROW ADDED	23/02/15
2	DOUBLE LIFT ACCESS DOORS ADDED	08/04/15
3	REVISED DRAWING SCALE	08/04/15
4	REVISED LIFT POSITION	10/04/15
5	REVISED LIFT POSITION	08/05/15
6	LIFT UPDATE & ROLLER SHUTTER ADDED	16/11/23
7	ELEVATION UPDATE WITH ROLLER SHUTTER SHOWN OPEN AND CLOSED	21/11/23

This drawing is a copyright and must not be reproduced or copied partially or wholly without written permission.

Survey data by form

CLIENT: BPP PROFESSIONAL EDUCATION

SITE: BPP HOUSE, GROVE AVENUE, QUEENS SQUARE BRISTOL BS1 4QY

DESCRIPTION: PROPOSED GROUND FLOOR LAYOUT

Date: 17/12/14	Scale: 1:20	E6287G-PR	Rev 7

form workplace solutions

Form House, York Way
Lancaster Road
High Wycombe
Buckinghamshire
HP12 3PY

Tel 01494 464686
Fax 01494 464683
www.formws.co.uk