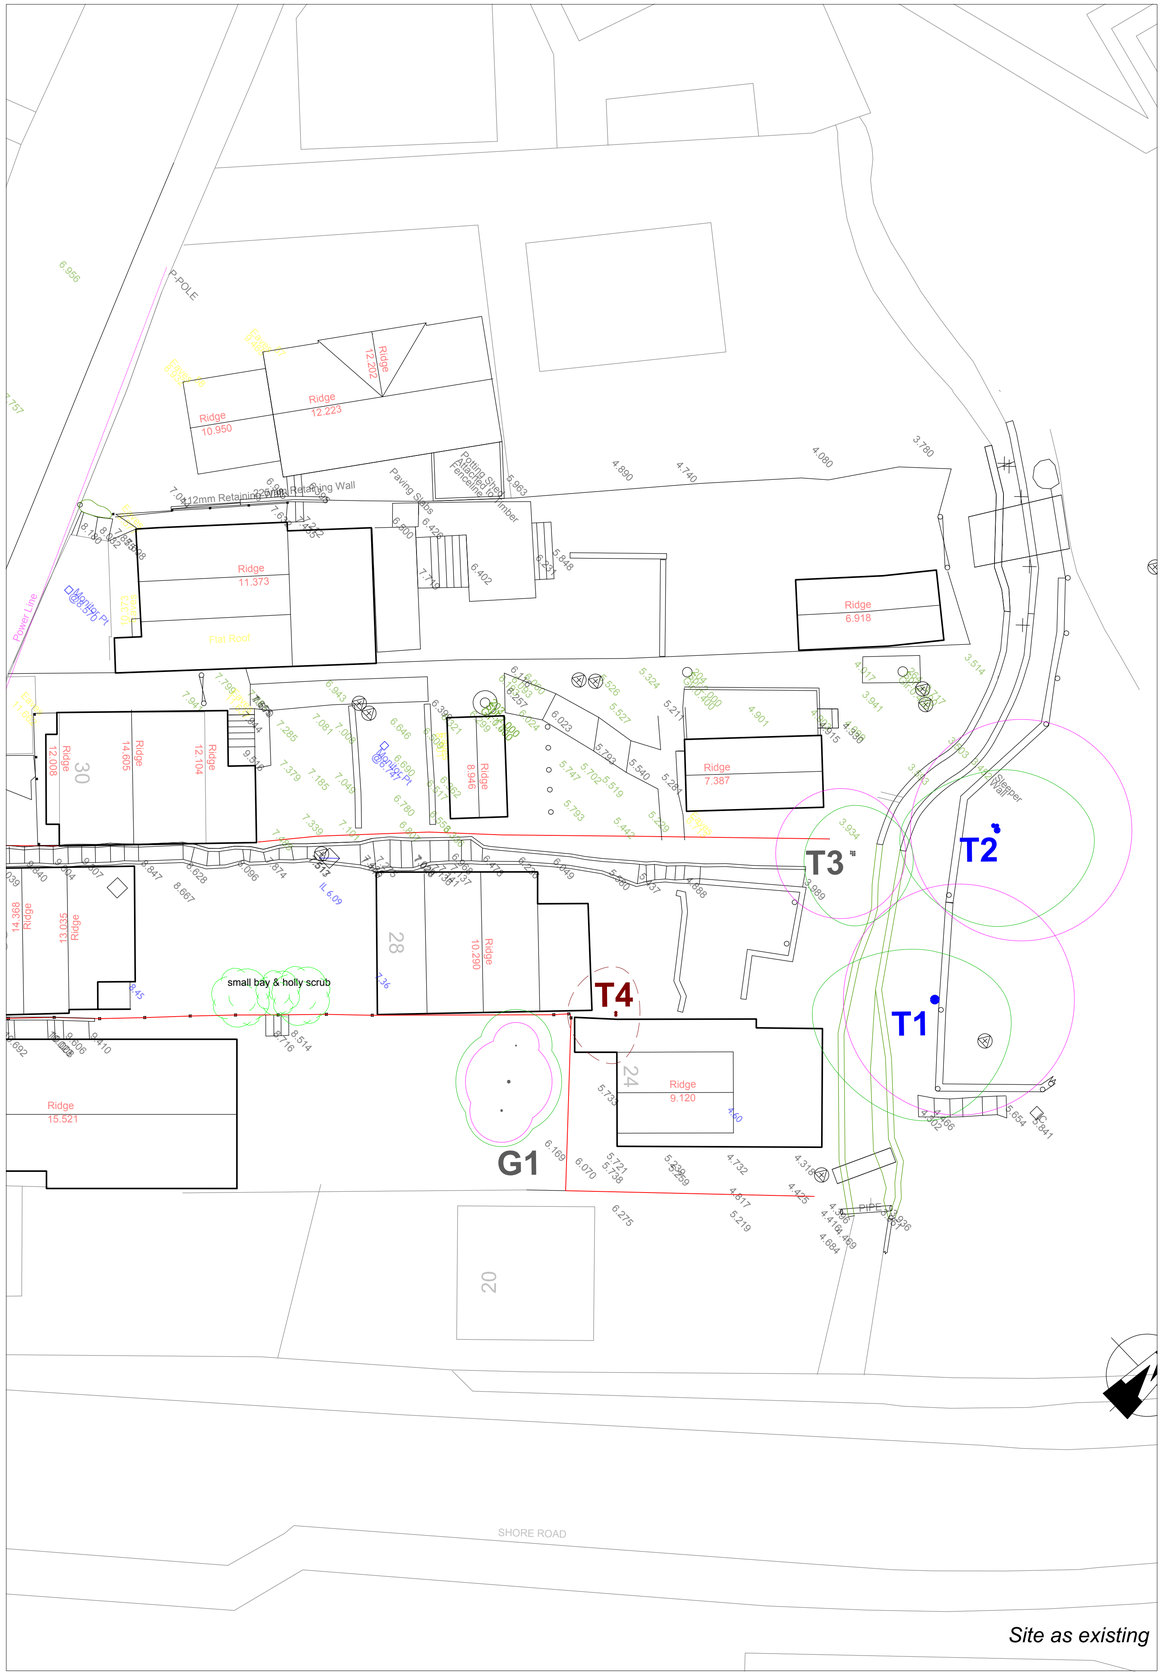

Site as existing

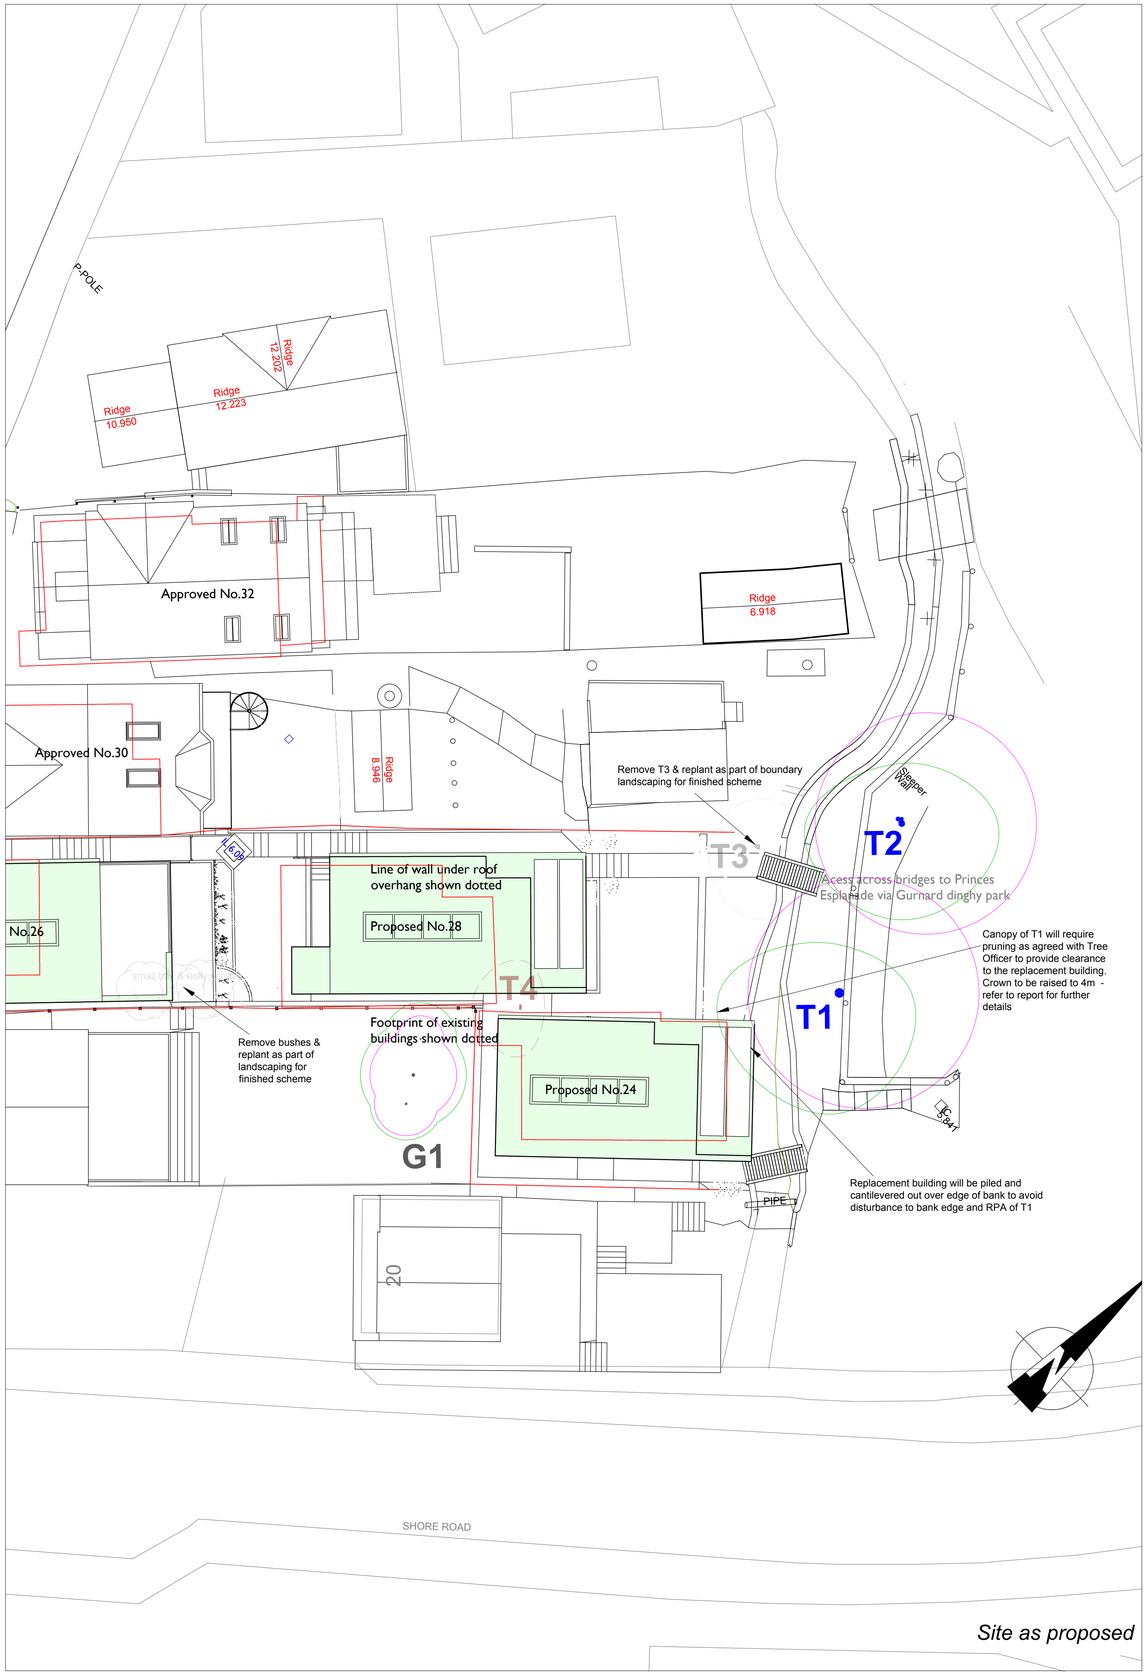

Site as proposed

BS 5837:2012
Tree Retention Categories
(tree stems & numbers)

High quality	(A)
Moderate quality	(B)
Low quality	(C)
Unsuitable for Retention	(U)

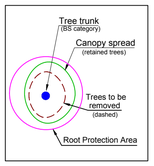

WOODSIDE TREE CONSULTANCY
17 Woodside Avenue
Alverstone Garden Village
Isle of Wight
PO36 0JD
M: 07867 725238
E: info@woodsidetrees.co.uk
W: www.woodsidetrees.co.uk

CLIENT:
Gemstar Associates Ltd

PROJECT:
Land at 24, 26 & 28 Shore Rd, Gurnard

DRAWING TITLE:
Tree Survey & Constraints Plan

DRAWING NO:	**REV.**
AS/RM/0820 TSCP	A

DRAWN BY:	**DATE:**
AS	21.08.2020

SCALE:
1:125 @ A1

© Woodside Tree Consultancy