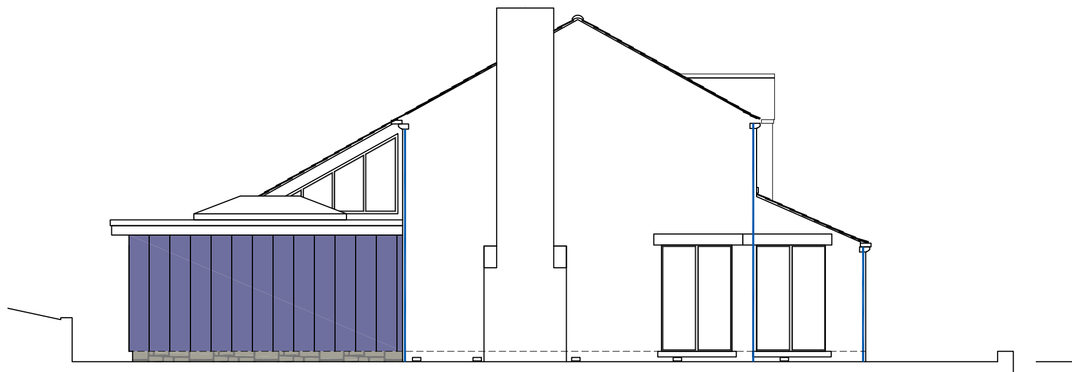

SIDE ELEVATION. [West]

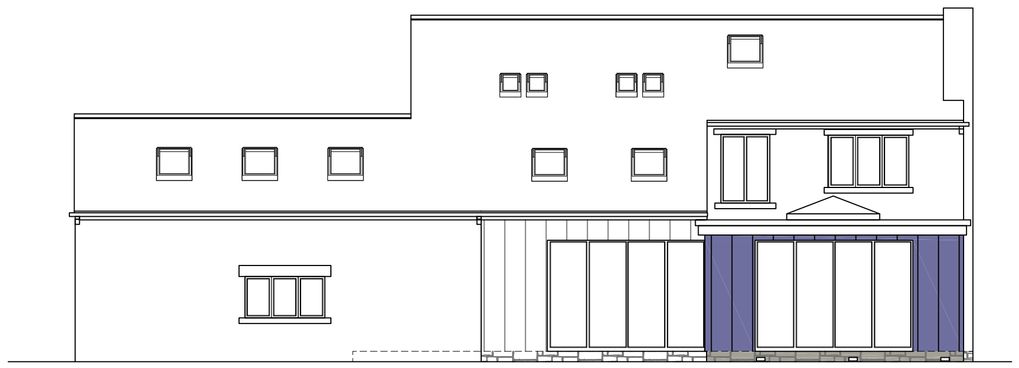

REAR ELEVATION. [North]

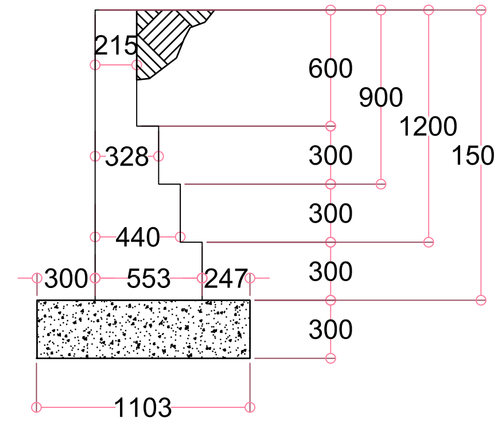

Section Showing Stepped Increase in Wall Thickness

SIDE ELEVATION. [East]

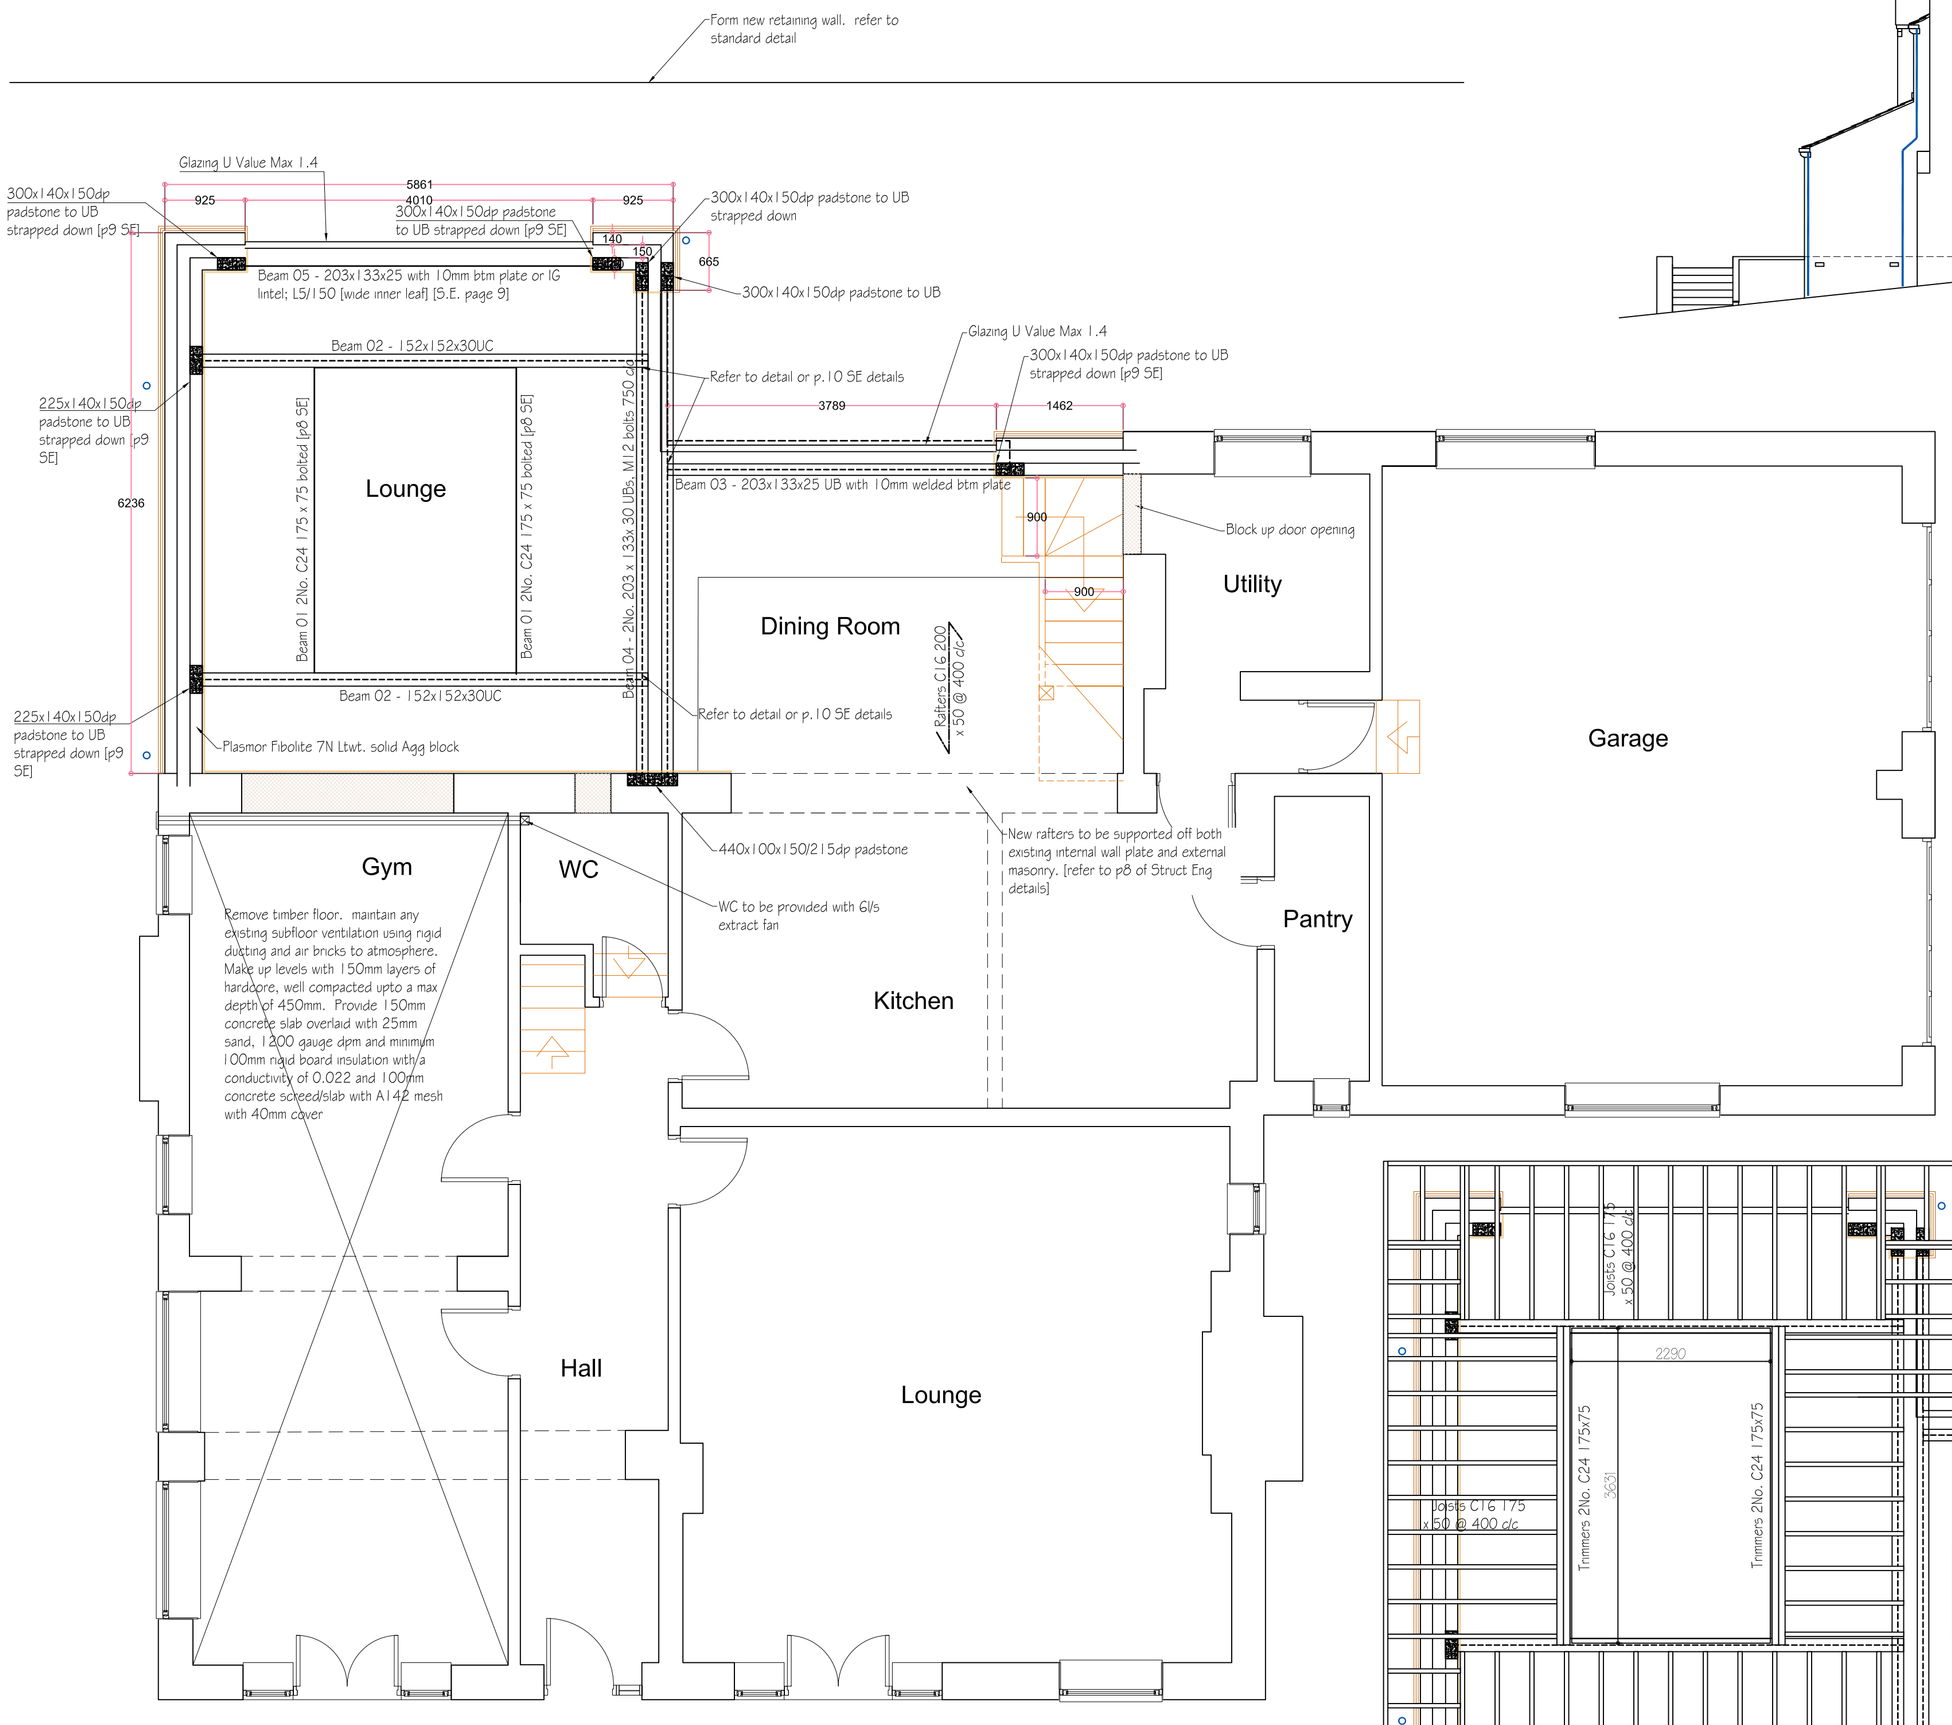

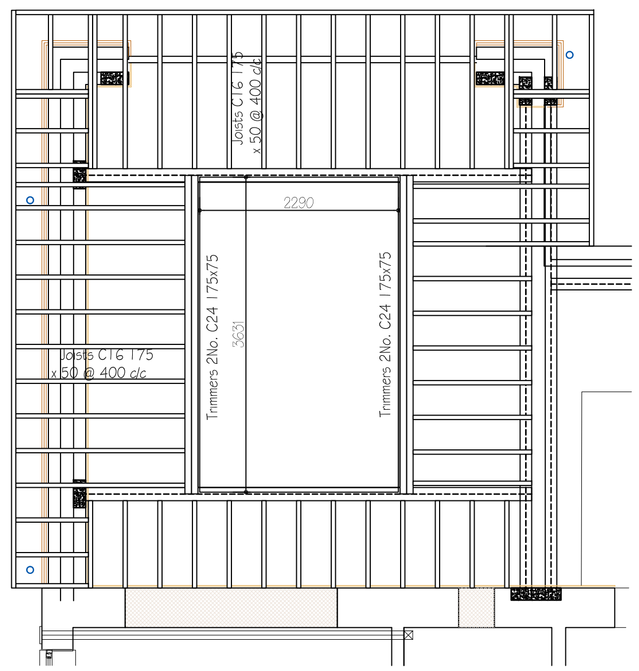

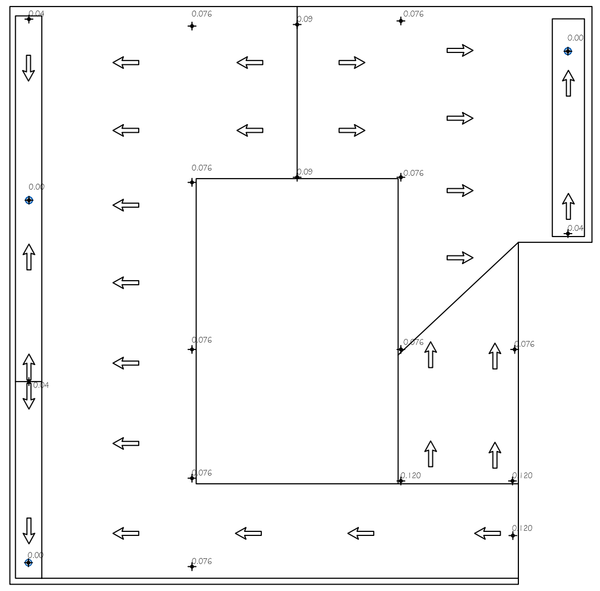

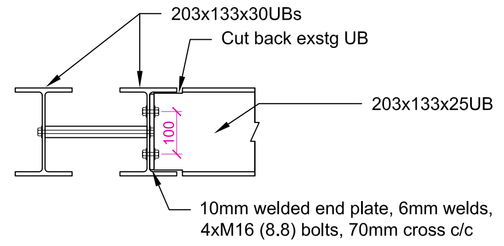

203x133x25 UB connection to 203x133x30UB. [SE p10]

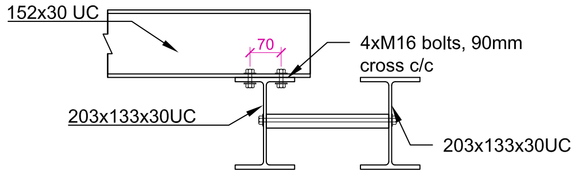

152x152x30UC connection to 203x133x30UB [SE p10]

All levels and dimensions must be checked on site by the contractor prior to commencement of works. Any variations must be immediately reported to GreenSkyArchitecture.

All information contained within this drawing and any attached details or specifications are copyright of GreenSkyConsult Ltd trading as GreenSkyArchitecture. Copying of this document in full or in part is strictly forbidden without the expressed written consent of GreenSkyConsult Ltd.

ONLY TO BE USED FOR CONSTRUCTION WHERE THE SCHEME IS BEING UNDERTAKEN USING LOCAL AUTHORITY BUILDING CONTROL SERVICES.

© GreenSkyConsult Ltd.

Notes

-

Revision	Date	Note
I	04.12.2023	Timber cladding changed to Zinc cladding

1:50 5m

GREENSKY ARCHITECTURE

Architecture / Interior Design / Planning / Code for Sustainable Homes / BREEAM / Sustainability / Energy Assessors
T: +44(0)7815 606738 W: greenskyarchitecture.com E: mark@greenskyarchitecture.com

Green Sky Architecture is a trading name of Green Sky Consult Ltd. Company Registered in Cardif No 7350336

Client
Mr J Gledhill

Project Title
Inglewood, Denshaw Road. Delph. OL3 5EU

Drawing Title
PROPOSED GROUND FLOOR

Drawn	Checked	Date
MS		20.11.2022

Drawing Number	Scale	Revision
1508.2.1	1:50 @ A1 1:100 @ A3	I

Drawing Status

Information	Draft	Approval	Tender	Construction	As Built
☐	☐	■	☐	☐	☐