NO DIMENSIONS ARE TO BE SCALED FROM THIS DRAWING. ALL DIMENSIONS STATED MUST BE VERIFIED ON SITE. THE CONSULTANT MUST BE ADVISED OF ANY DISCREPANCIES PRIOR TO ANY ITEM OF WORK BEING PUT IN HAND.
THIS DRAWING MUST BE READ TOGETHER WITH THE SPECIFICATION, BILL OF QUANTITIES AND ALL OTHER RELATED DRAWINGS.

SITE LOCATION PLAN

Scale 1:1250 0 10 30 60 120m

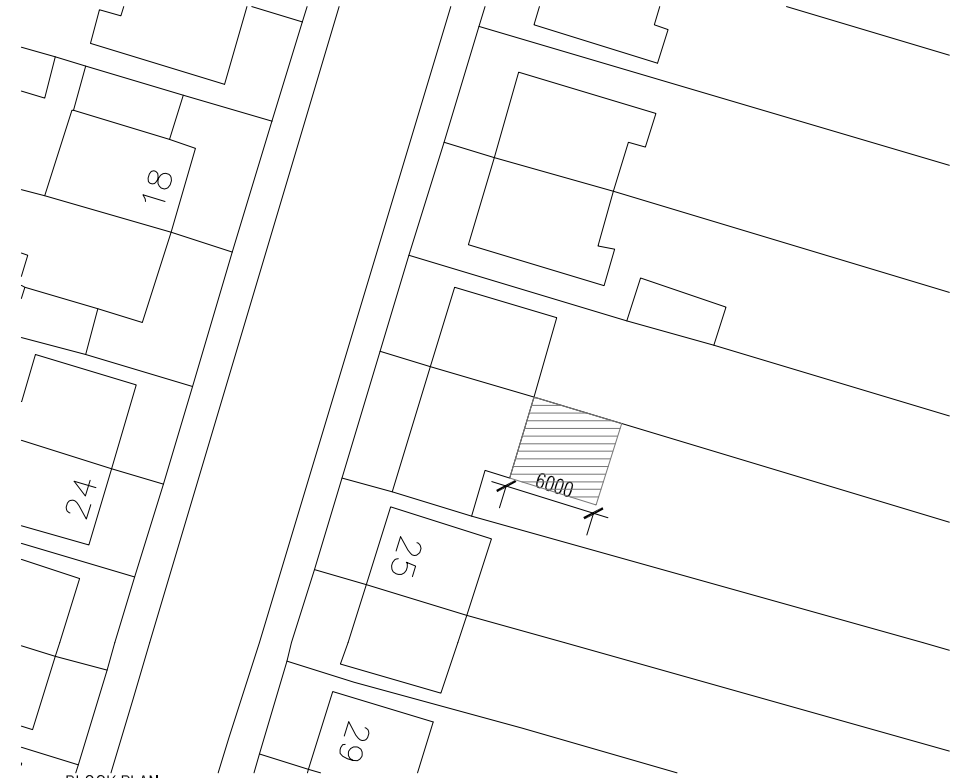

BLOCK PLAN

Scale 1:500 0 5 12.5 25 50m

Project:
23 THORNHILL ROAD LUTON LU4 8EY

Client:
MR.YASRAB CHOUDHARY

Drawing Title:
SITE LOCATION AND BLOCK PLAN

Scale:	Date:	Drawn:	Checked:
AS NOTED @A3	DEC 2023	ZU	SA

Project No:	Drawing No:	Revision:
23095	A 501	