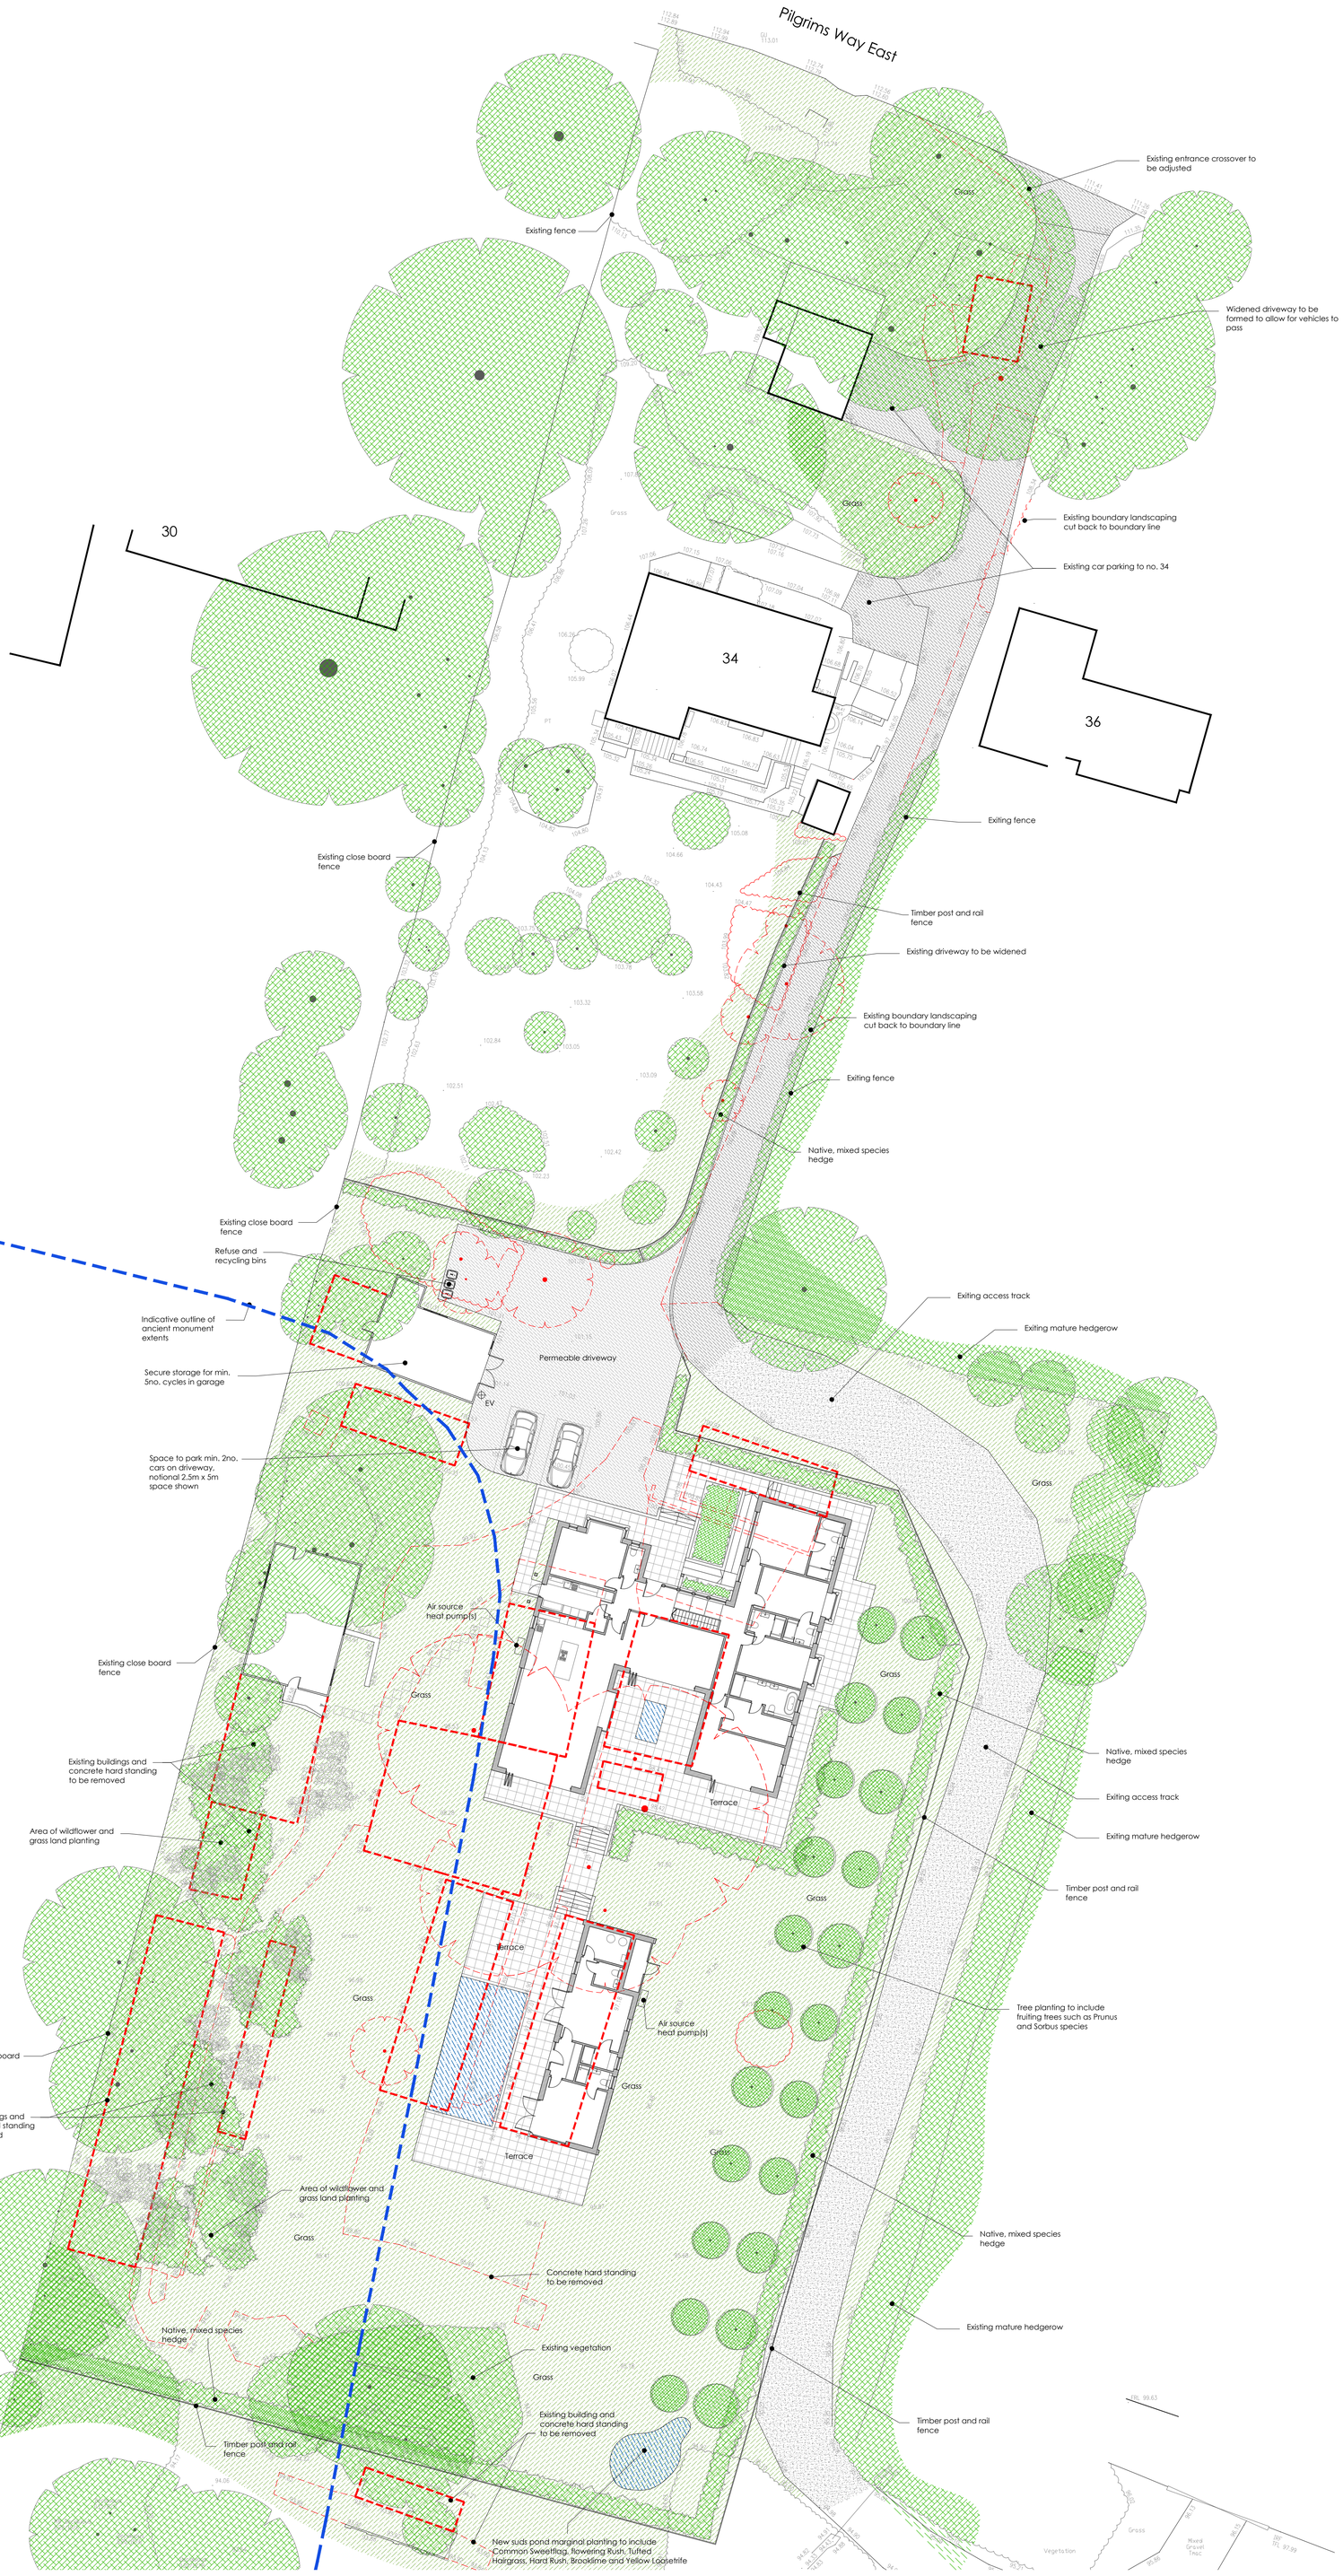

N

Proposed Site Layout Plan
SCALE 1:200

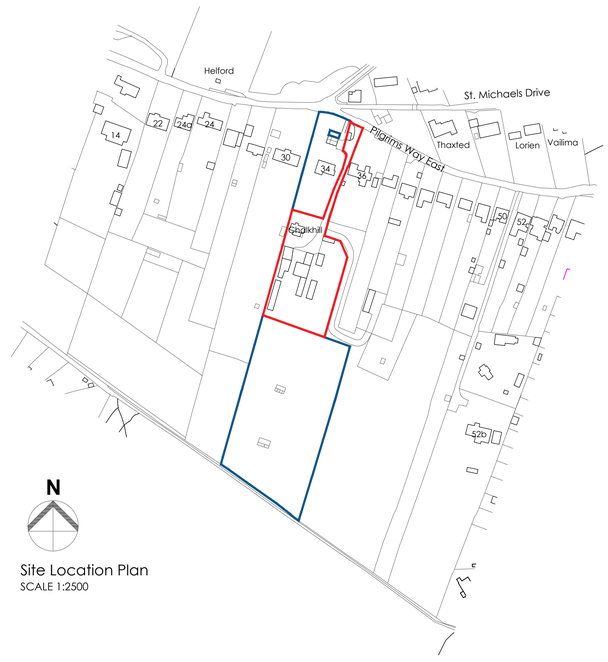

N

Site Location Plan
SCALE 1:2500

Indicative Air Source Heat Pump Elevation
SCALE 1:100

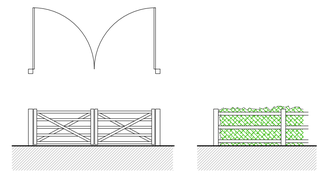

Indicative Post and Rail Fence and Entrance Gate Elevation
SCALE 1:100

Landscape Key:

- GRASS/LAWN AREA
- CONCRETE PAVER STONES
- GRAVEL
- DRIVEWAY
- EXISTING TREES
- EXISTING PLANTING
- LANDSCAPING REMOVED
- EXISTING LEVELS (132.75)
- DEMOLITION WORKS
- ANCIENT MONUMENT EXTENTS

0m 50m 100m 150m 200m 250m
Scale Bar 1:2500

0m 5m 10m 15m 20m
Scale Bar 1:200

0m 2.5m 5m 7.5m 10m
Scale Bar 1:100

Rev	Date	Comments

PLANNING

Client
Mr. Gary Larkin

Project
34 Pilgrims Way East
Otford
Sevenoaks
Kent
TN14 5QW

Title
Redevelopment Application:
Location and Proposed Site Layout Plans

Project No.	Date
8158	July 2023
Drawing No.	Revision
8158-PD-34	
Scale	Drawn
As Stated @A0	DA
	Check
	RR

London House, 77 High Street,
Sevenoaks, Kent, TN13 1LD

phone: 01732 452111
fax: 01732 459829

info@offsetarchitects.co.uk
www.offsetarchitects.co.uk

offset architects