Ordnance Survey (c) Crown Copyright 2023. All rights reserved. Licence number 100022432

SITE LOCATION PLAN
SCALE 1:2500

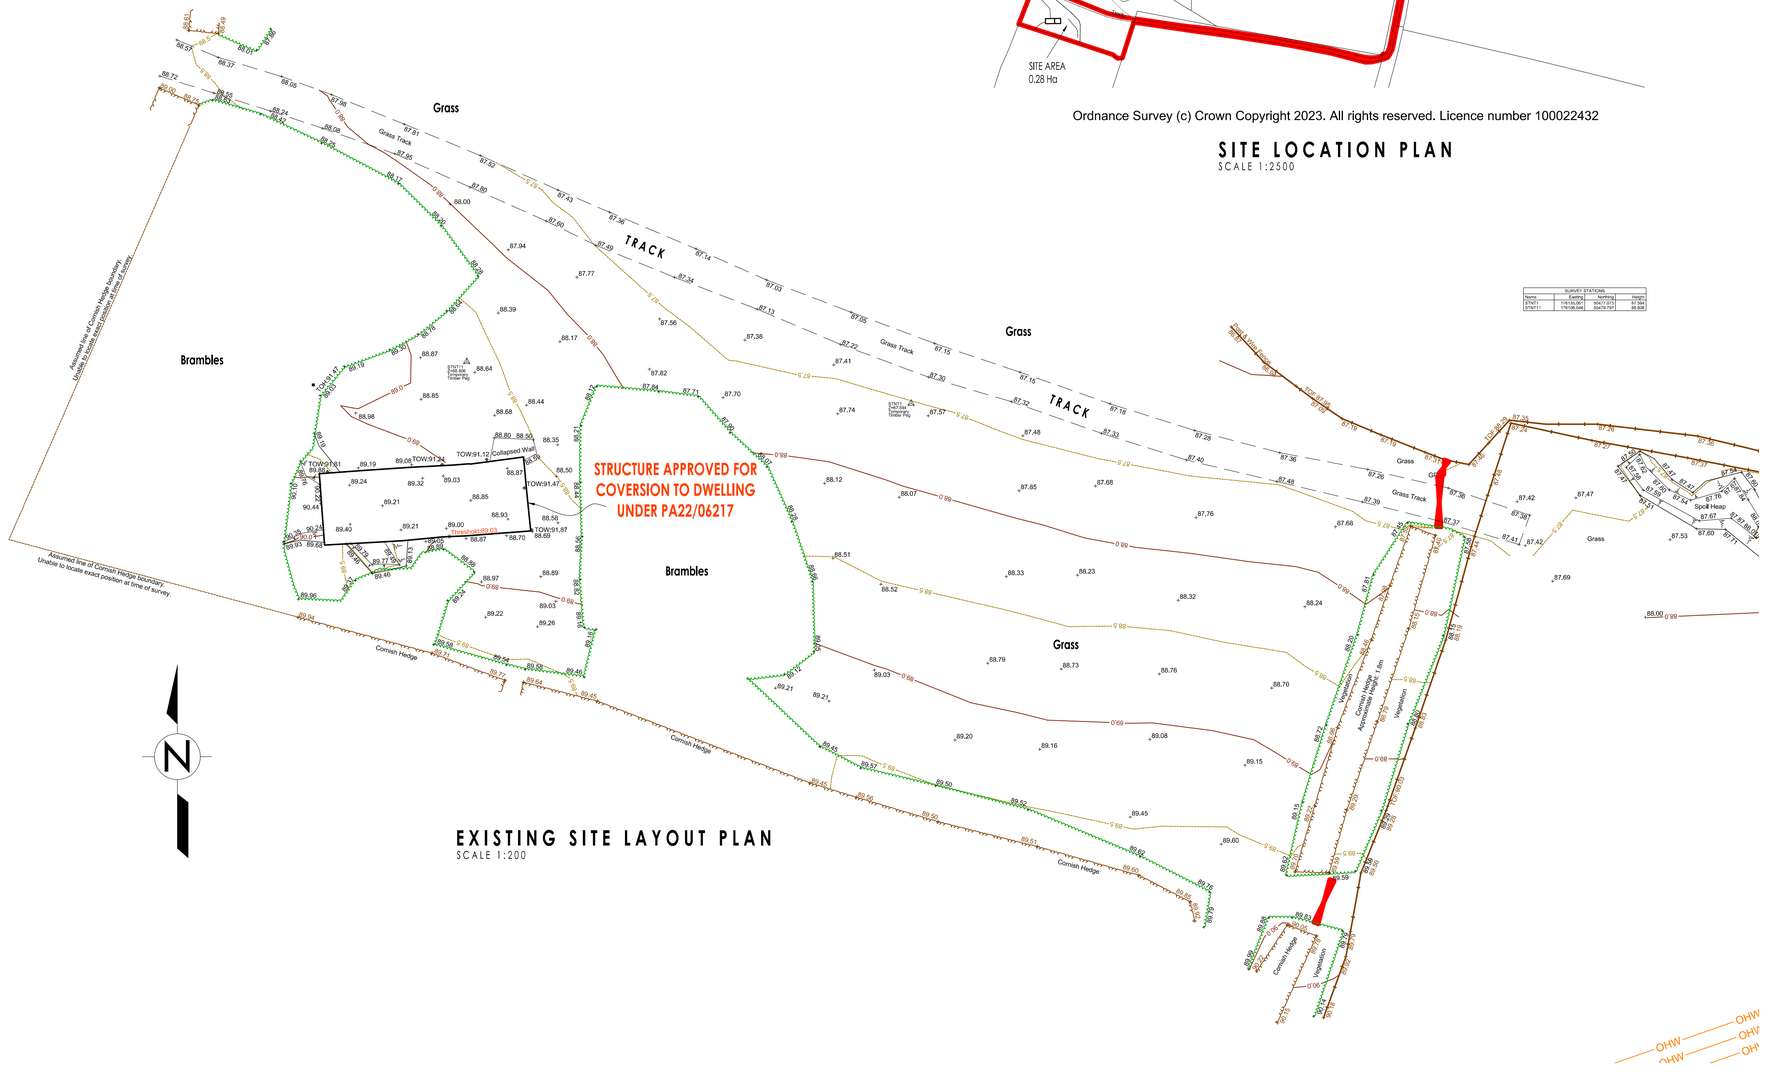

SURVEY STATIONS

Name	Easting	Northing	Height
STN71	176109.091	50477.013	87.994
STN711	176109.048	50479.752	88.809

EXISTING SITE LAYOUT PLAN
SCALE 1:200

SCALE BAR 1:50 @ A1 — 0 1 2 3 4 5 6 7 8 9 10 Metres

SCALE BAR 1:100 @ A1 — 0 2 4 6 8 10 Metres

SCALE BAR 1:200 @ A1 — 0 4 8 12 16 20 Metres

SCALE BAR 1:500 @ A1 — 0 10 20 30 40 50 Metres

SCALE BAR 1:1250 @ A1 — 0 25 50 75 100

THIS DRAWING IS TO BE READ IN CONJUNCTION WITH DRAWINGS, DETAILS AND SPECIFICATIONS ISSUED FOR CONSTRUCTIONAL PURPOSES.

CONTRACTORS MUST CHECK ALL DIMENSIONS ON SITE. ONLY FIGURED DIMENSIONS ARE TO BE WORKED FROM. DISCREPANCIES ARE TO BE REPORTED IMMEDIATELY.

ALL MATERIALS AND WORKMANSHIP TO COMPLY WITH CURRENT BRITISH STANDARDS AND CODES OF PRACTICE.

Notes:

Rev.	Date.	Description

JAMES MORFORD
ARCHITECTURAL SERVICES

9 Heather Meadow
Fraddon
St Columb
Cornwall, TR9 6GA

Mail: plans@jmorford.co.uk
Web: www.jmorford.co.uk
Tel: 01726 862855
Mobile: 07977 510611

EXTENSIONS, LOFT CONVERSIONS, NEW BUILD, LISTED BUILDINGS, COMMERCIAL

PROJECT:
LAND S.W. OF FAIRFIELDS FARM
PENHALLOW
TRURO
CORNWALL
TR4 9LT

CLIENT:
MR T. SNELL & MISS J. TRENERRY

DRAWING:
EXISTING SITE LAYOUT PLAN &
SITE LOCATION PLAN

SCALE:	DRAWN BY:
AS SHOWN @ A1	J. E. MORFORD
DATE: OCT. 2023	**DRAWING NO.** 2289-02

© THIS DRAWING IS THE COPYRIGHT OF J. E. MORFORD LIMITED