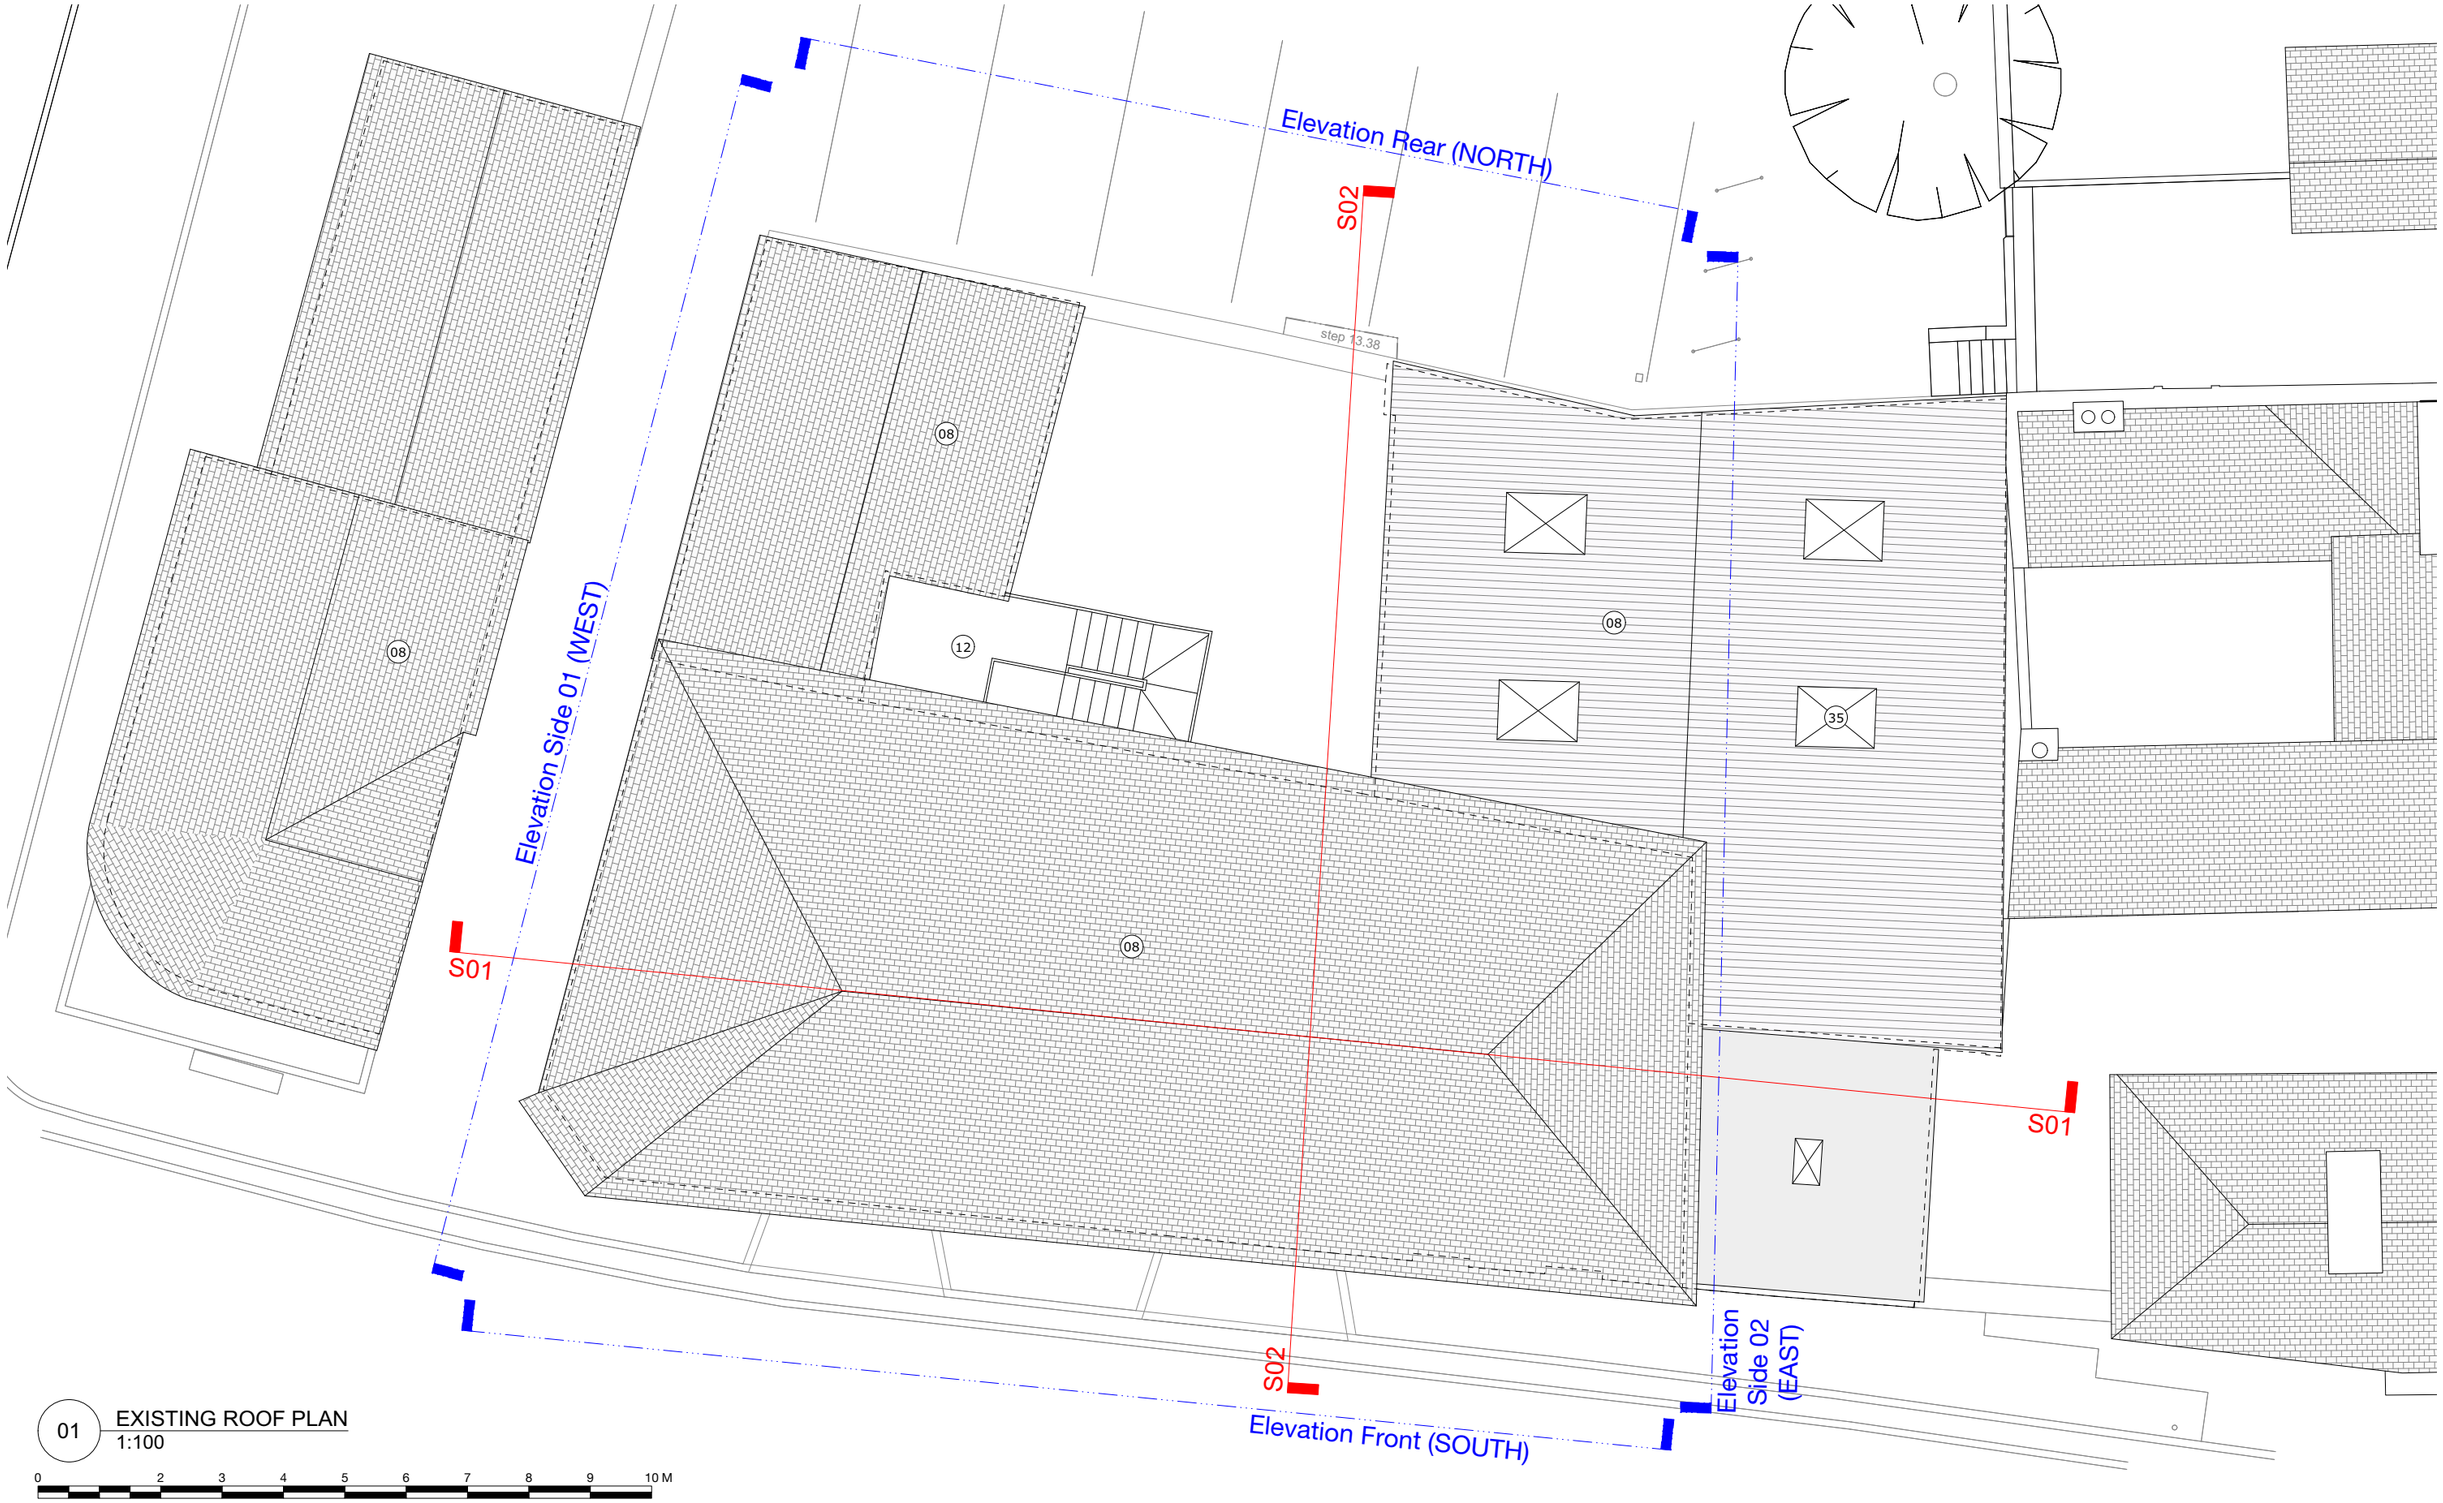

01 EXISTING ROOF PLAN
1:100

0 2 3 4 5 6 7 8 9 10 M

This drawing and design is copyright of Alter & Company Ltd (trading as Alter) and cannot be used or reproduced without written consent. Do not scale, use figured dimensions only. The contractor is to site measure and check dimensions prior to commencement of the works, ordering or fabrication. Use the drawing only for use specified.

Structural information is for illustrative purposes please refer to structural engineer drawings for comprehensive structural strategy.

Key

01 No45 Gloucester Street
02 Existing Carpark Passage
03 No6 Gloucester Street
04 Gloucester Street
05 Rear St Georges Place
06 Open Area & Car Park
07 Existing Render Facade
08 Existing Slate Tile/Metal Roof
09 Existing Wall St Georges Mews
10 Residential Entrance
11 Commercial Entrance
12 Stair Core
13 Bin Storage
14 Bycycle Storage
15 Storage
16 Pathway Access
17 Kitchen Area
18 Dinning Area
19 Livng Area
20 Double Bedroom
21 Single Bedroom
22 Bathroom
23 Ensuite
24 WC
25 Hallway
26 Flat Green Roof
27 Balconey
28 Galvanised Steel Panel
29 Aluminum Gutter
30 Aluminum Downpipe
31 Grey Aluminum Window
32 Grey Aluminum Doors
33 Office
34 Courtyard
35 Rooflight

N

ALTER
Sussex - Cornwall
info@alteruk.com www.alteruk.com

Project: 45 Gloucester Street, Brighton, BN1 4EW
Client: Richard Paisley - Proco Brighton
Drawing title: EXISTING Roof Plan

Scale: 1:100 @ A3 Date: April 2023
Project number: AC054 Rev:
Status: PLANNING Drawing number: EX_006

Rev	Date	Reason	Person
/	00/00/0000	/	/