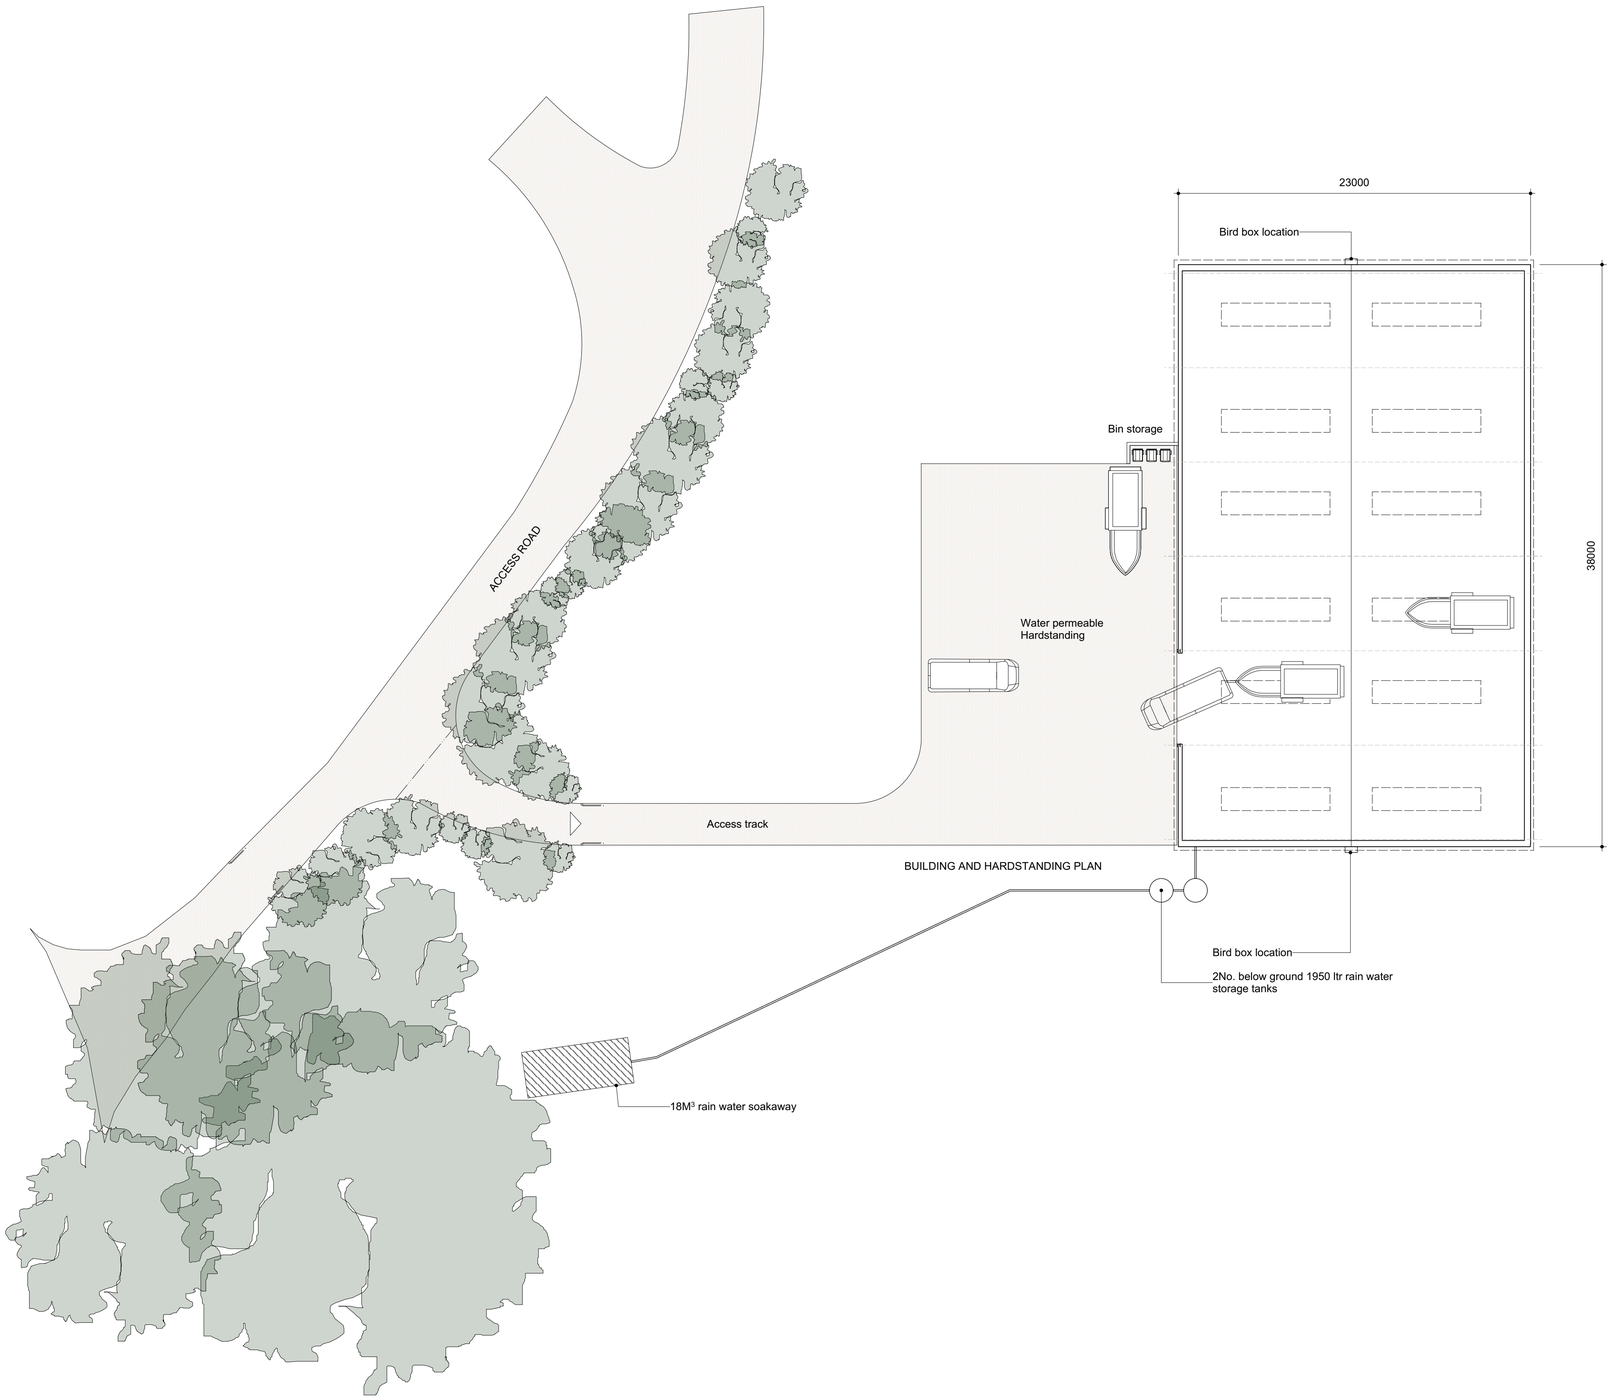

THIS DRAWING IS A1 PRINT SIZE

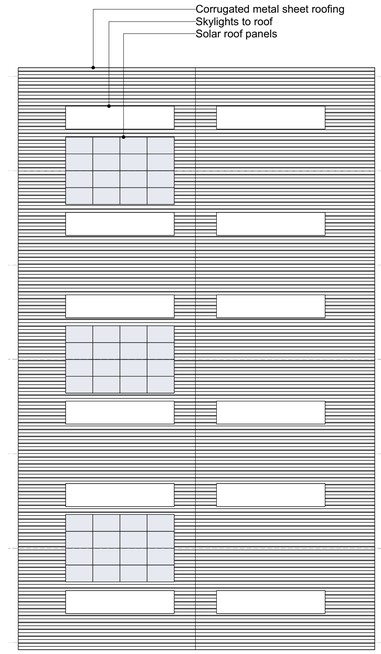

ROOF PLAN

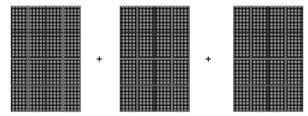

= 19.6 KW

Solar panel size:	1723 X 1134 x 35mm
Rated maximum power:	410 W
Maximum power voltage:	31.22 V
Maximum power current:	13.06 A
Module efficiency:	20.97%
Total number of panels:	48
Location:	Roof
Orientation:	West facing
Inclination:	12⁰
PV Energy storage system:	YES

SOLAR PV SPECIFICATION

DRAWING NOTES:

N

REVISIONS:

Sticklanddesign

23 COAST DRIVE GREATSTONE KENT TN28 8NX
07939 155928
jonathan@sticklanddesign.co.uk

PROJECT
CHERRY TREE BARN - STORAGE UNIT

DRAWING TITLE
PROPOSED BUILDING PLAN AND ROOF PLAN

DATE
SEPTEMBER 2023

DRAWING NUMBER
SD.CTB.03

SCALE
1.200

This drawing is copyright and is the property of the designer.
All dimensions are to be checked on site prior to construction.