SOUTHWOLD BUILDING AND DESIGN CONSULTANCY : 2 MILLFIELDS WANGFORD BECCLES SUFFOLK NR34 8RG : TEL 01502 578421 MOB 07824 772553

N

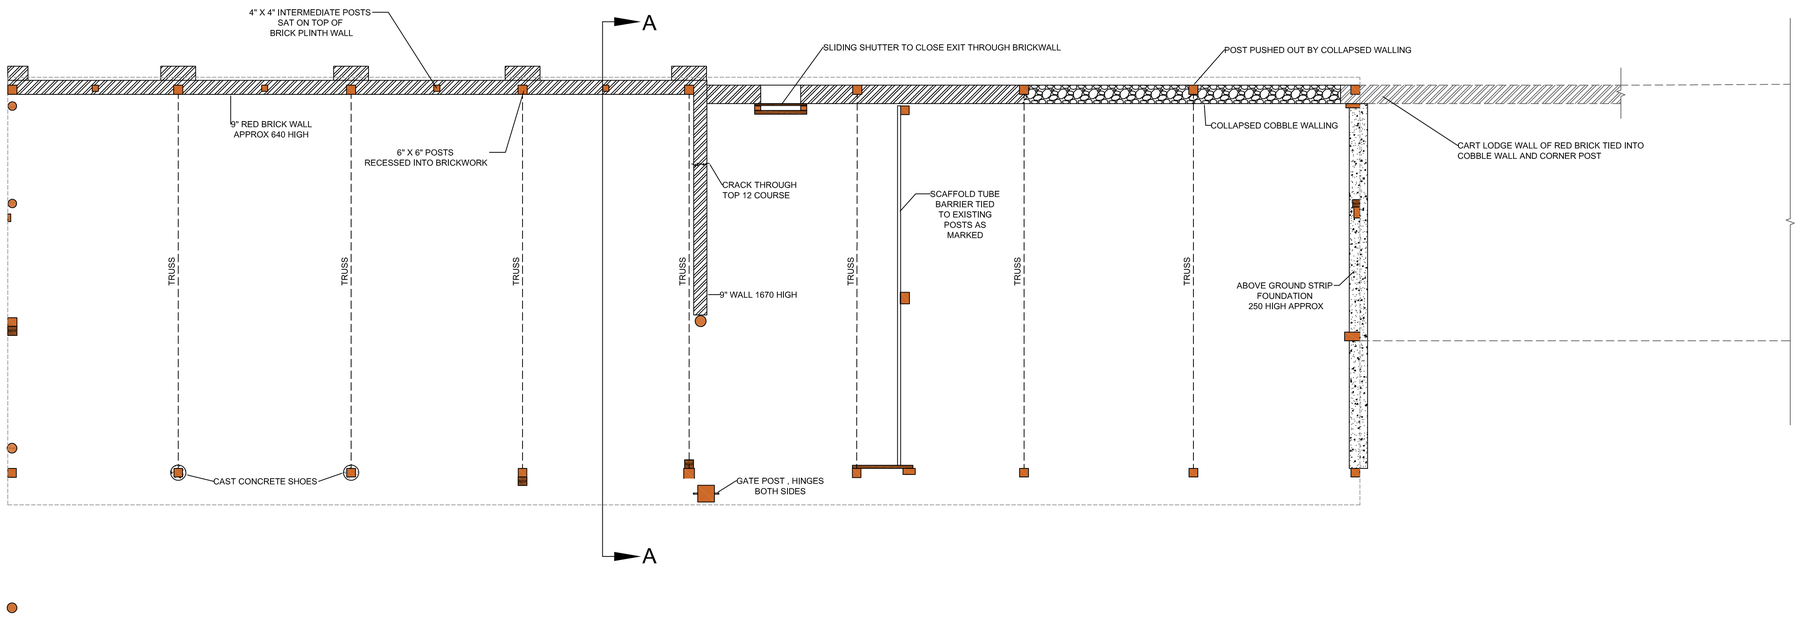

HAY BARN FLOOR PLAN

HAY BARN FLOOR PLAN AS EXISTING

0 1 2 3 4 5

SCALE BAR IN METRES

UPPER ABBEY FARM, LEISTON, SUFFOLK

1 : 50 SCALE

DRG.NO. SBDC : 1223 : UAF : 001