SOUTHWOLD BUILDING AND DESIGN CONSULTANCY : 2 MILLFIELDS WANGFORD BECCLES SUFFOLK NR34 8RG : TEL 01502 578421 MOB 07824 772553

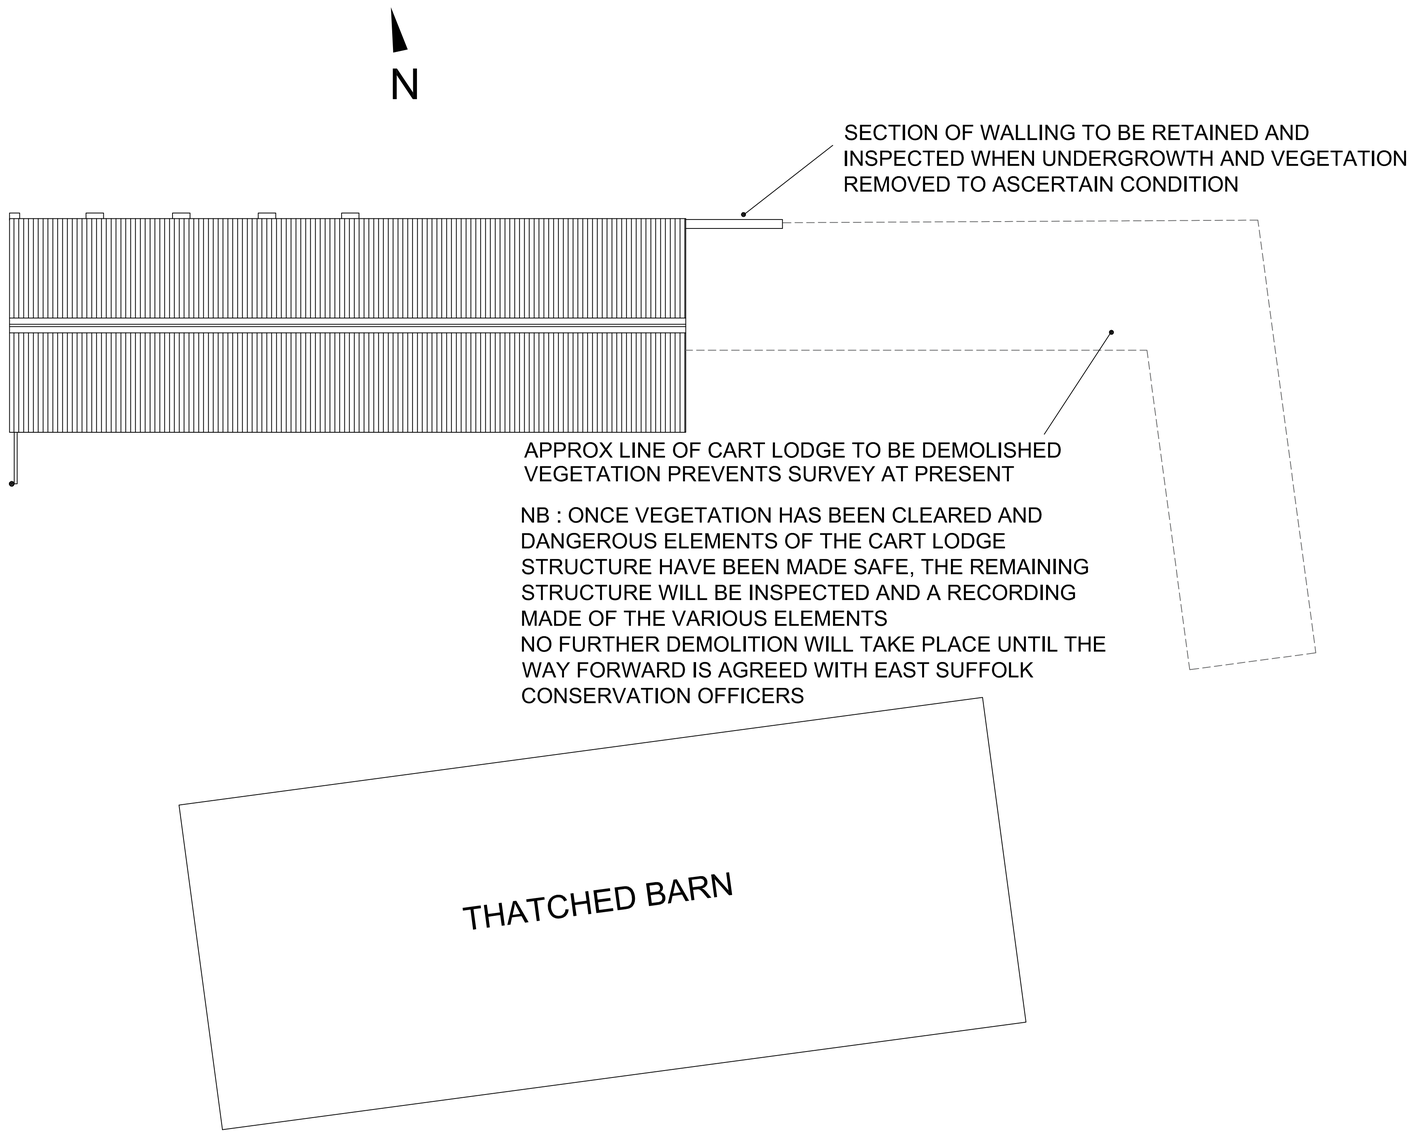

SITE PLAN - APPROX POSITION OF CART LODGE DOTTED

REV A : NOTE ADDED REFERENCE CART LODGE : 15. 12. 2023

UPPER ABBEY FARM, LEISTON, SUFFOLK

1 : 100 SCALE

DRG.NO. SBDC : 1223 : UAF : 003A