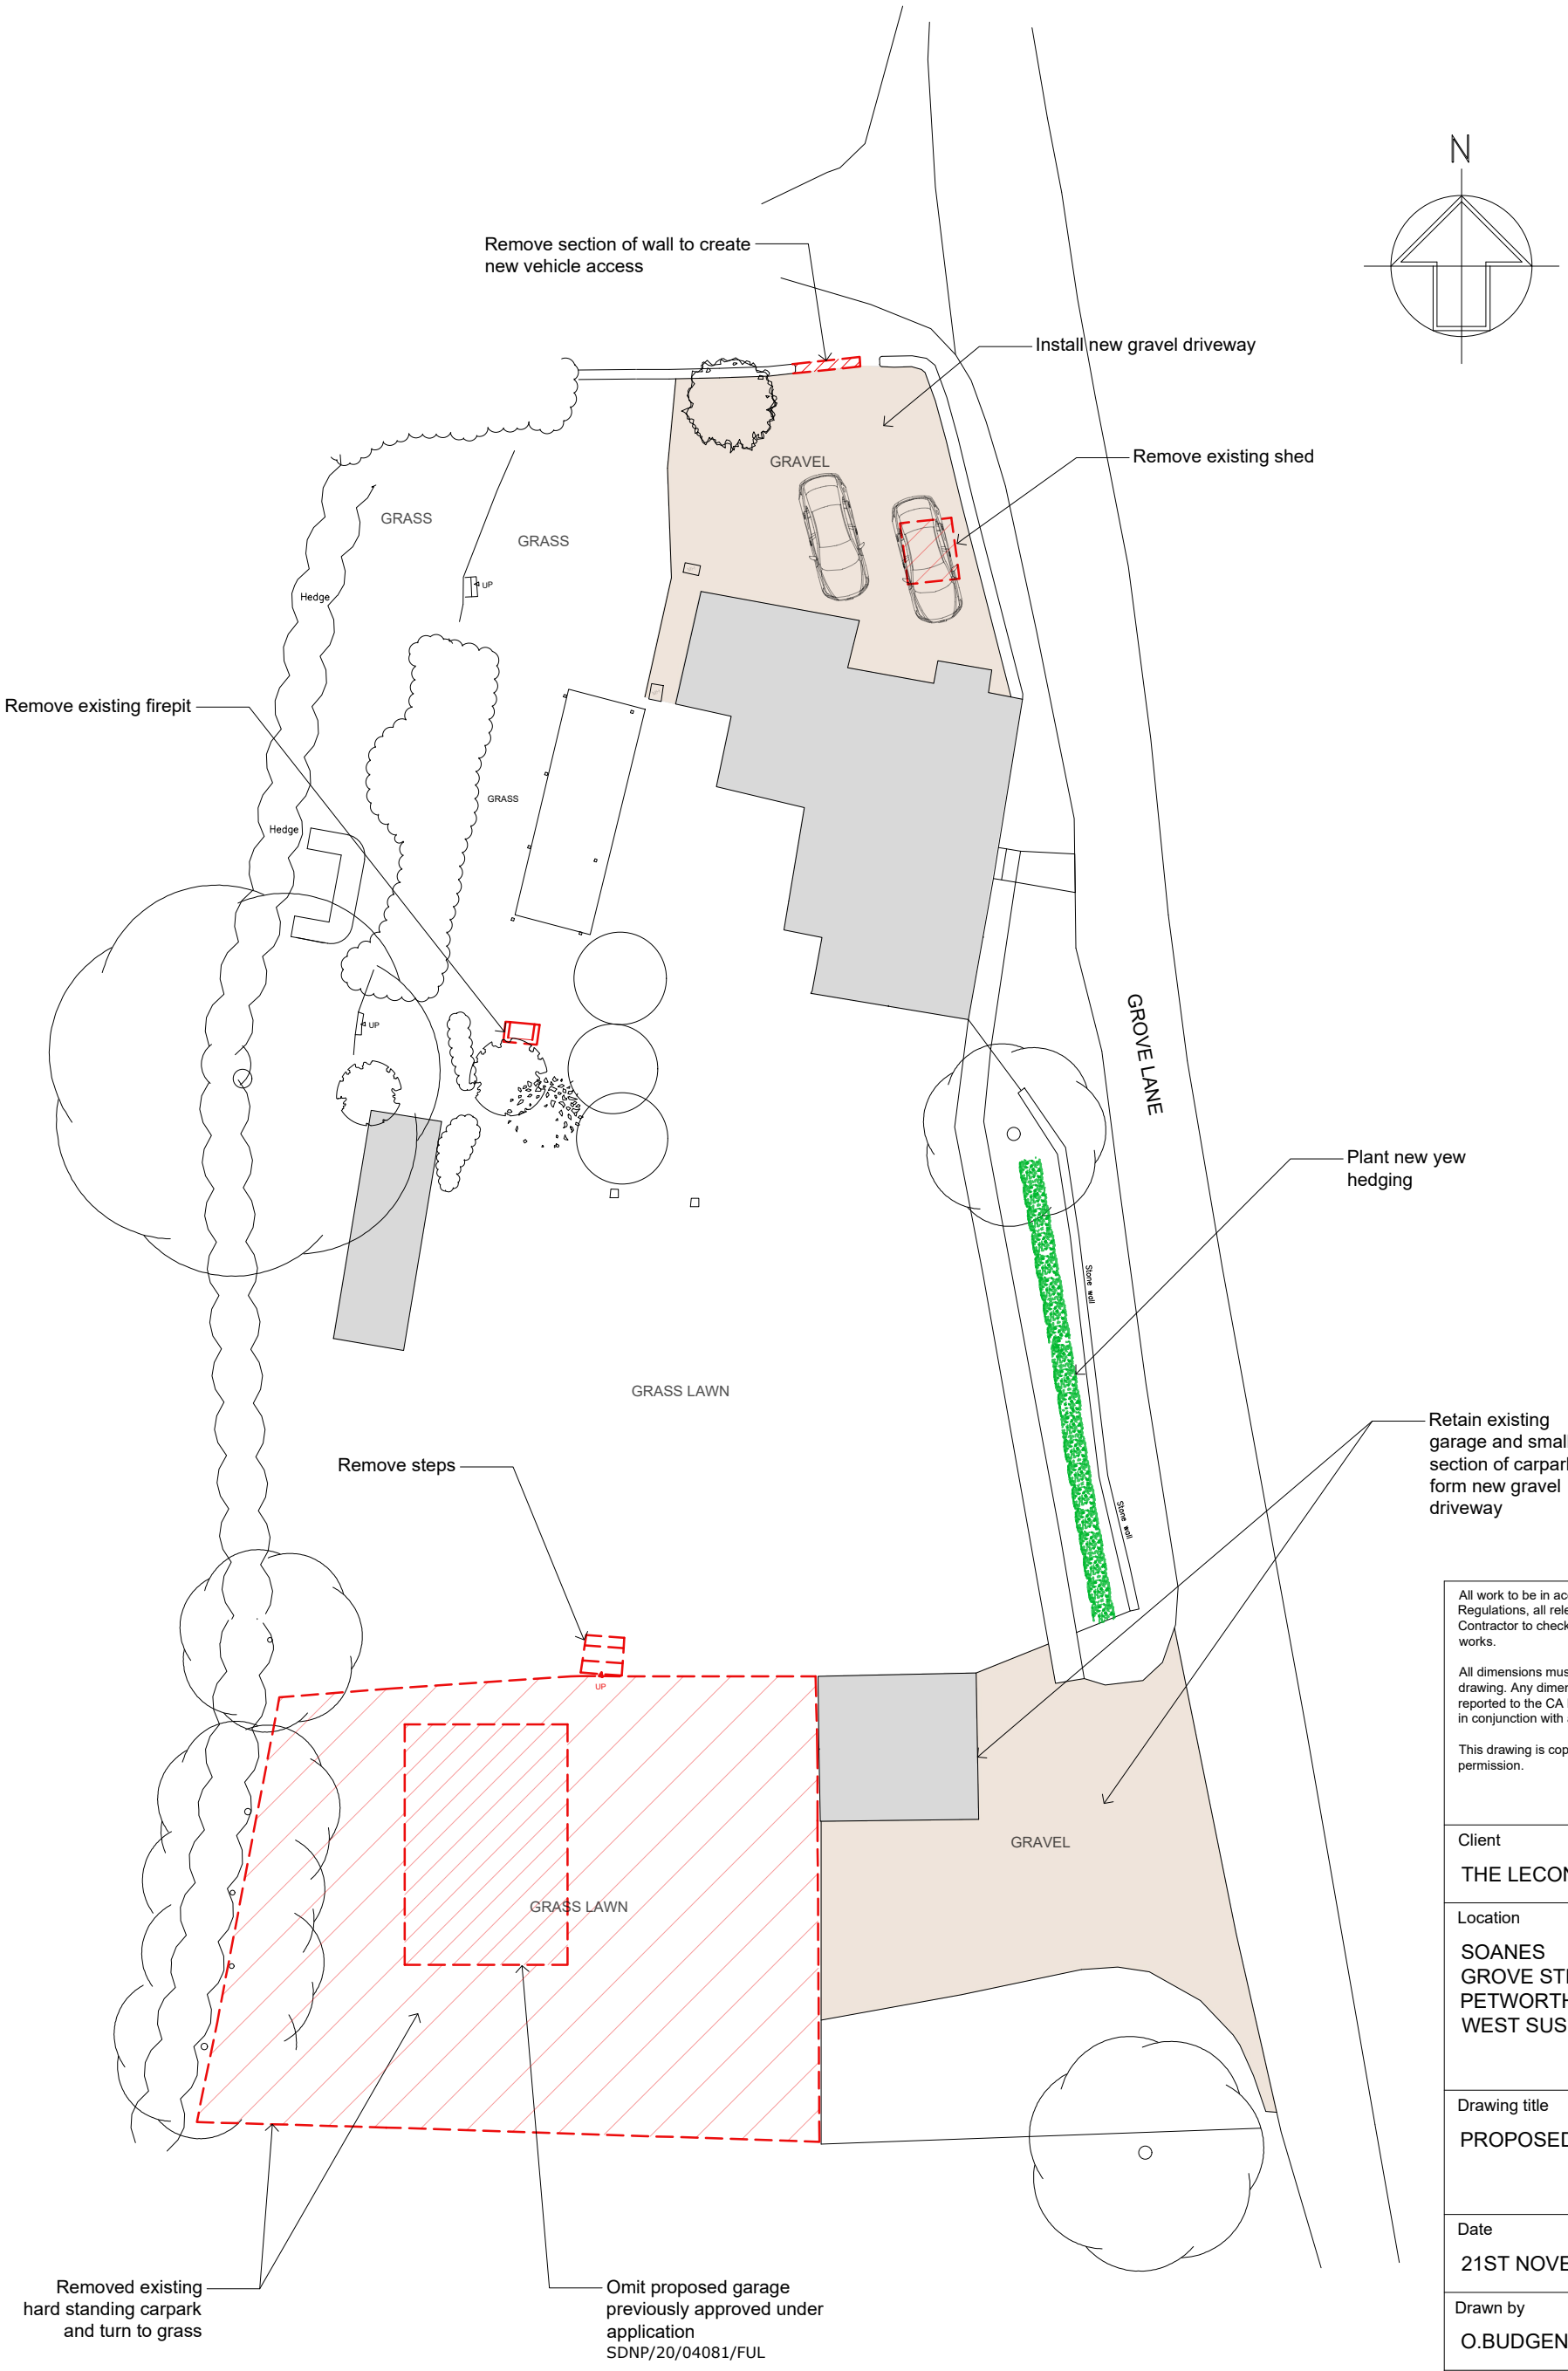

All work to be in accordance with the current Building Regulations, all relevant British Standard Code of Practice. Contractor to check all dimensions on site prior to commence of works.

All dimensions must be checked on site and not scaled from this drawing. Any dimensional discrepancies discovered must be reported to the CA before proceeding. This drawing is to be read in conjunction with all relevant documents.

This drawing is copyright © and may not be reproduced without permission.

Client

THE LECONFIELD ESTATES

Location

SOANES
GROVE STREET
PETWORTH
WEST SUSSEX

Drawing title

PROPOSED SITE PLAN

Date

21ST NOVEMBER 2023

Drawn by	Checked by	Scale
O.BUDGEN	-	1/250 @ A3

Status

PLANNING

Drawing No.	Revision
SOA/APSP/001	B

THE LECONFIELD ESTATES
ESTATE OFFICE
PETWORTH
SUSSEX GU28 0DU
01798 342502
ESTATE.OFFICE@LECONFIELDESTATES.CO.UK