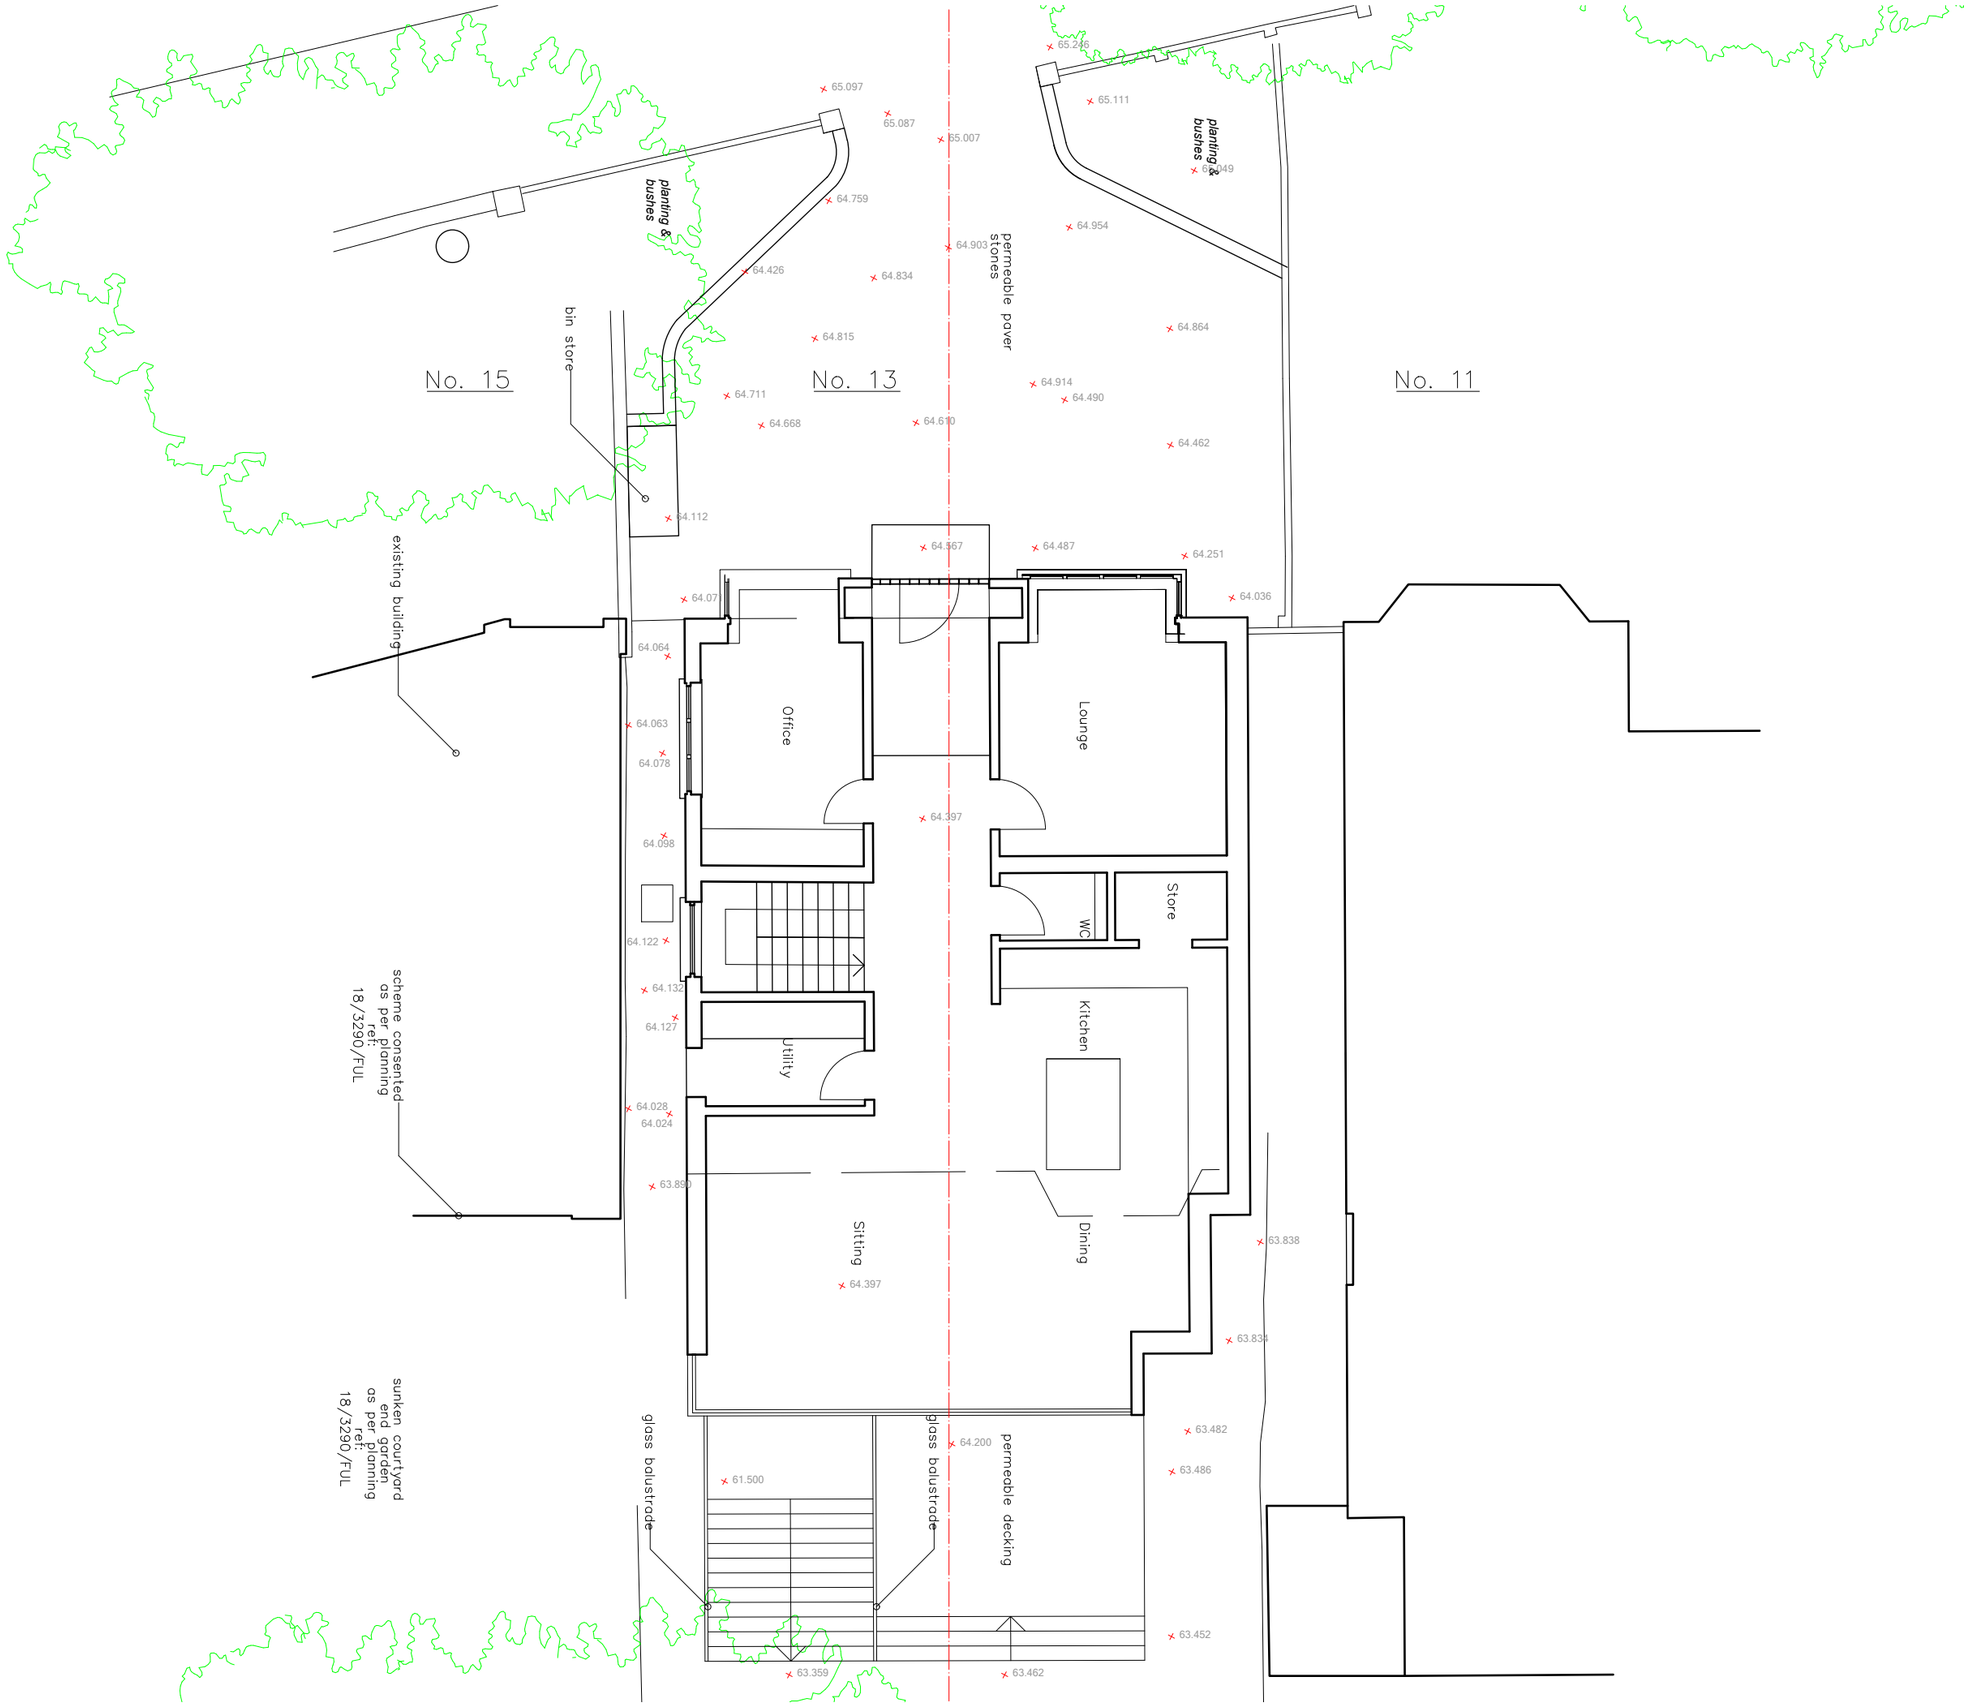

Rev No.	Date	Description

Notes:

Any inaccuracies or errors to be reported to the architect/surveyor immediately and prior to any work commencing. All dimensions to be verified on site. All work to comply with British Standards Code of practice. All external surfaces and materials to match existing. This drawing and all information provided within it is the copyright of UPP Consultants Ltd. and reproduction without prior consent is strictly forbidden.

Dwg No	Drawn
13WG-A-33-001	**DR**
Drawing	Checked
Proposed Levels - Floor Plan	**UPP**
Scale	Issue Date
1 : 100 @ A3	**19.12.2023**

0 5m

Project Address

13 Wycombe Gardens, London, NW11 8AN

Client	Status
Tomi Sodeinde	**For Planning**

www.weareupp.co.uk
info@weareupp.co.uk
0208 202 9996
Atrium, Stables Market,
Chalk Farm Road, London,
NW1 8AH

upp