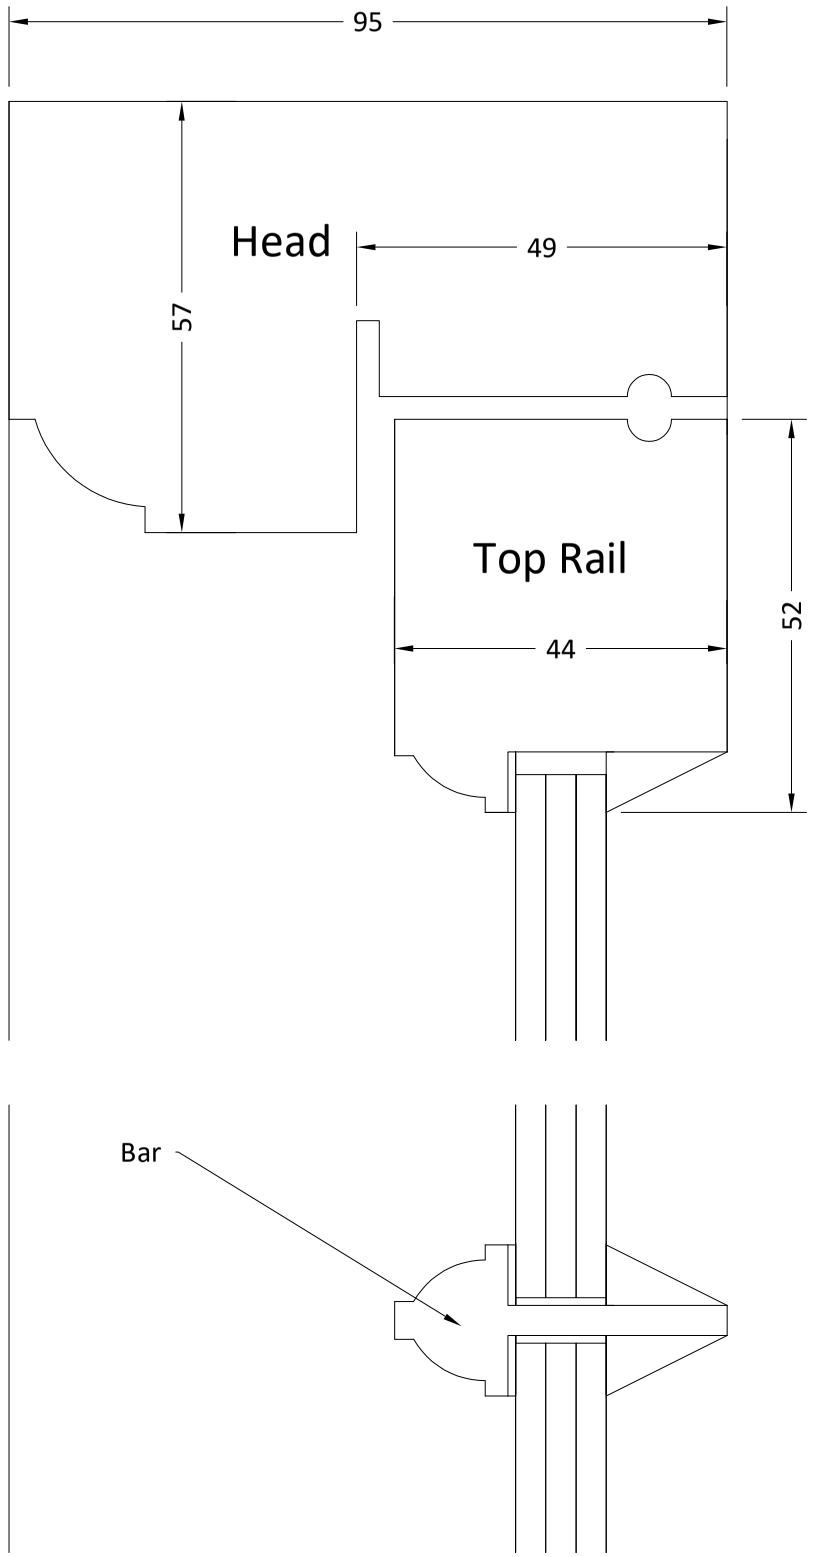

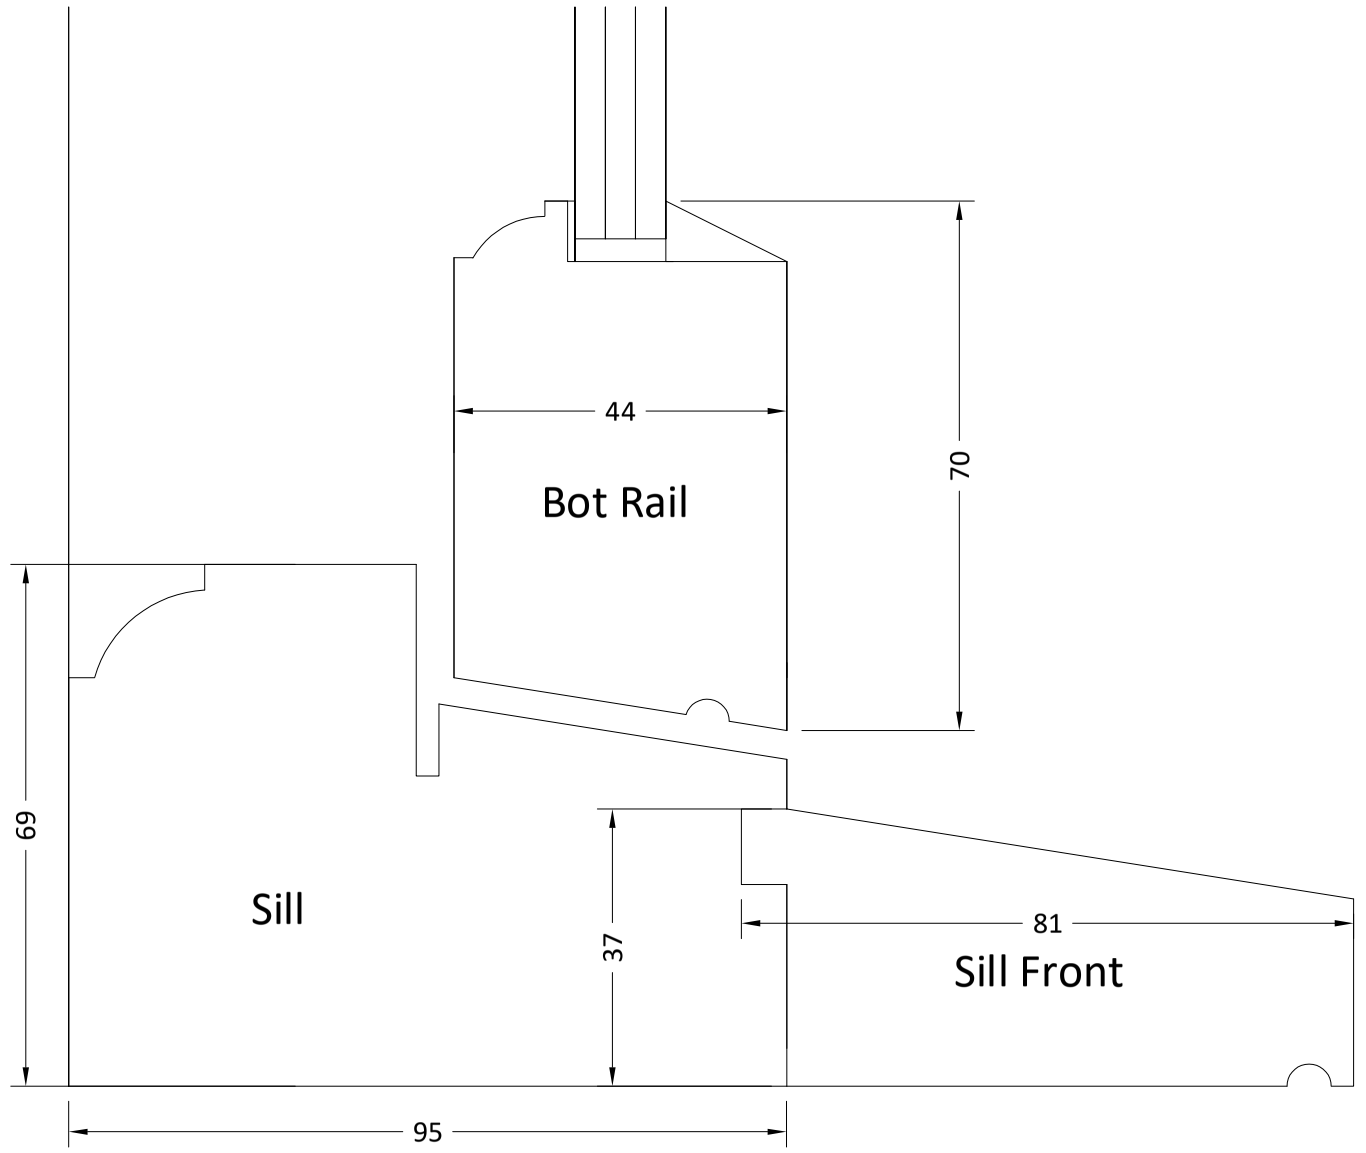

Deben Joinery Ltd

Deben Joinery Ltd
Unit 2 Kirrawah Newbourne Road, Martlesham, Woodbridge, Suffolk IP12 4PR

Client:
A Budgen

Contract:

Drawing Title:
Width Sections .

Information | Approval | Construction | As Built

Drawing return status: A B C

Date Reviewed: *

Reviewed by: *

Scale: 1:1

Date: 02.02.23

Drawn By: PCB

Checked:

Revision:	By:		Date:
00		ISSUED FOR APPROVAL	00.00.00

Quotation No: JS 1044

Job No:

Drawing No: 02

Revision: 00

© This drawing is the copyright of Deben Joinery Ltd and is not to be used for any other purpose by any other firm. It may not be reproduced or reissued in any form without prior written agreement.
If the details, specifitations or drawing detailed on this drawing will effect any other trade or construction aspect on the above project it is there responsibility to check on site and address such issues.