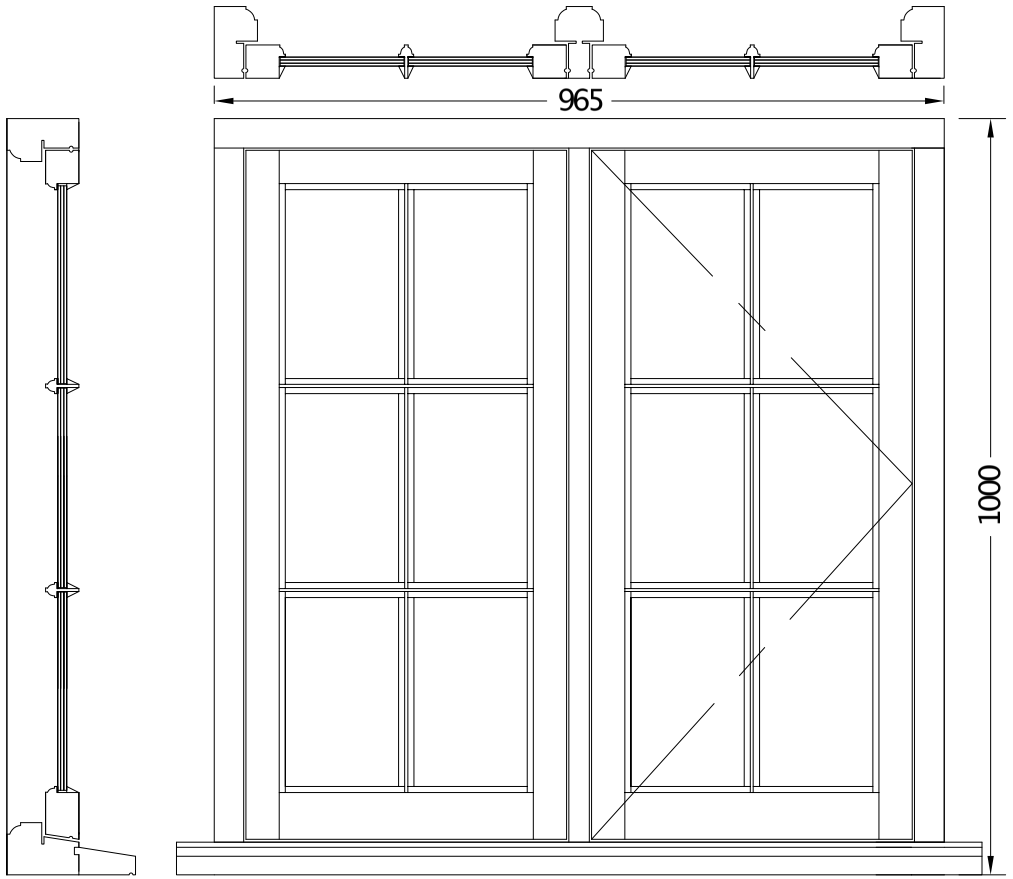

Lounge window

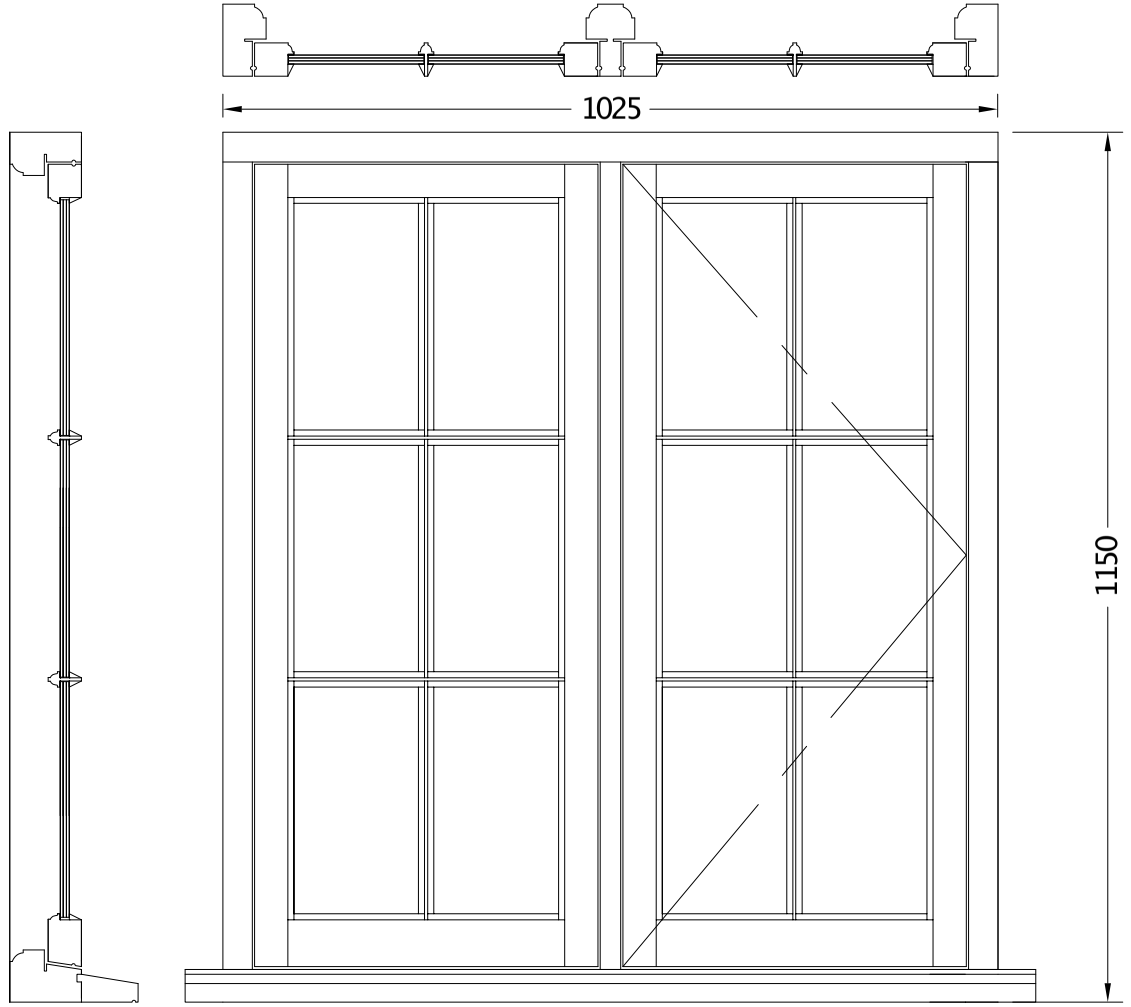

Dining Room window

Deben Joinery Ltd

Deben Joinery Ltd
Unit 2 Kirrawah Newbourne Road, Martlesham, Woodbridge, SuffolkIP124PR

Client:
A Budgen

Information | Approval | Construction | As Built

Contract:

Drawingreturn status: A B C

Date Reviewed: *

Reviewed by: *

Drawing Title:
Elevation of frames.

Scale: 1:20

Date: 02.02.23

Drawn By: PCB

Checked:

Revision:	By:		Date:
00		ISSUED FOR APPROVAL	00.00.00

Quotation No: JS 1044

Job No:

Drawing No: 01

Revision: 00

© This drawing is the copyright of Deben Joinery Ltd and is not to be used for any other purpose by any other firm.Itmay notbe reproducedorreissuedinany formwithoutpriorwrittenagreement.
If the details, specifitations or drawing detailed on this drawing will effect any other trade or construction aspect onthe above projectitis there responsibilitytocheckonsite andaddress suchissues.