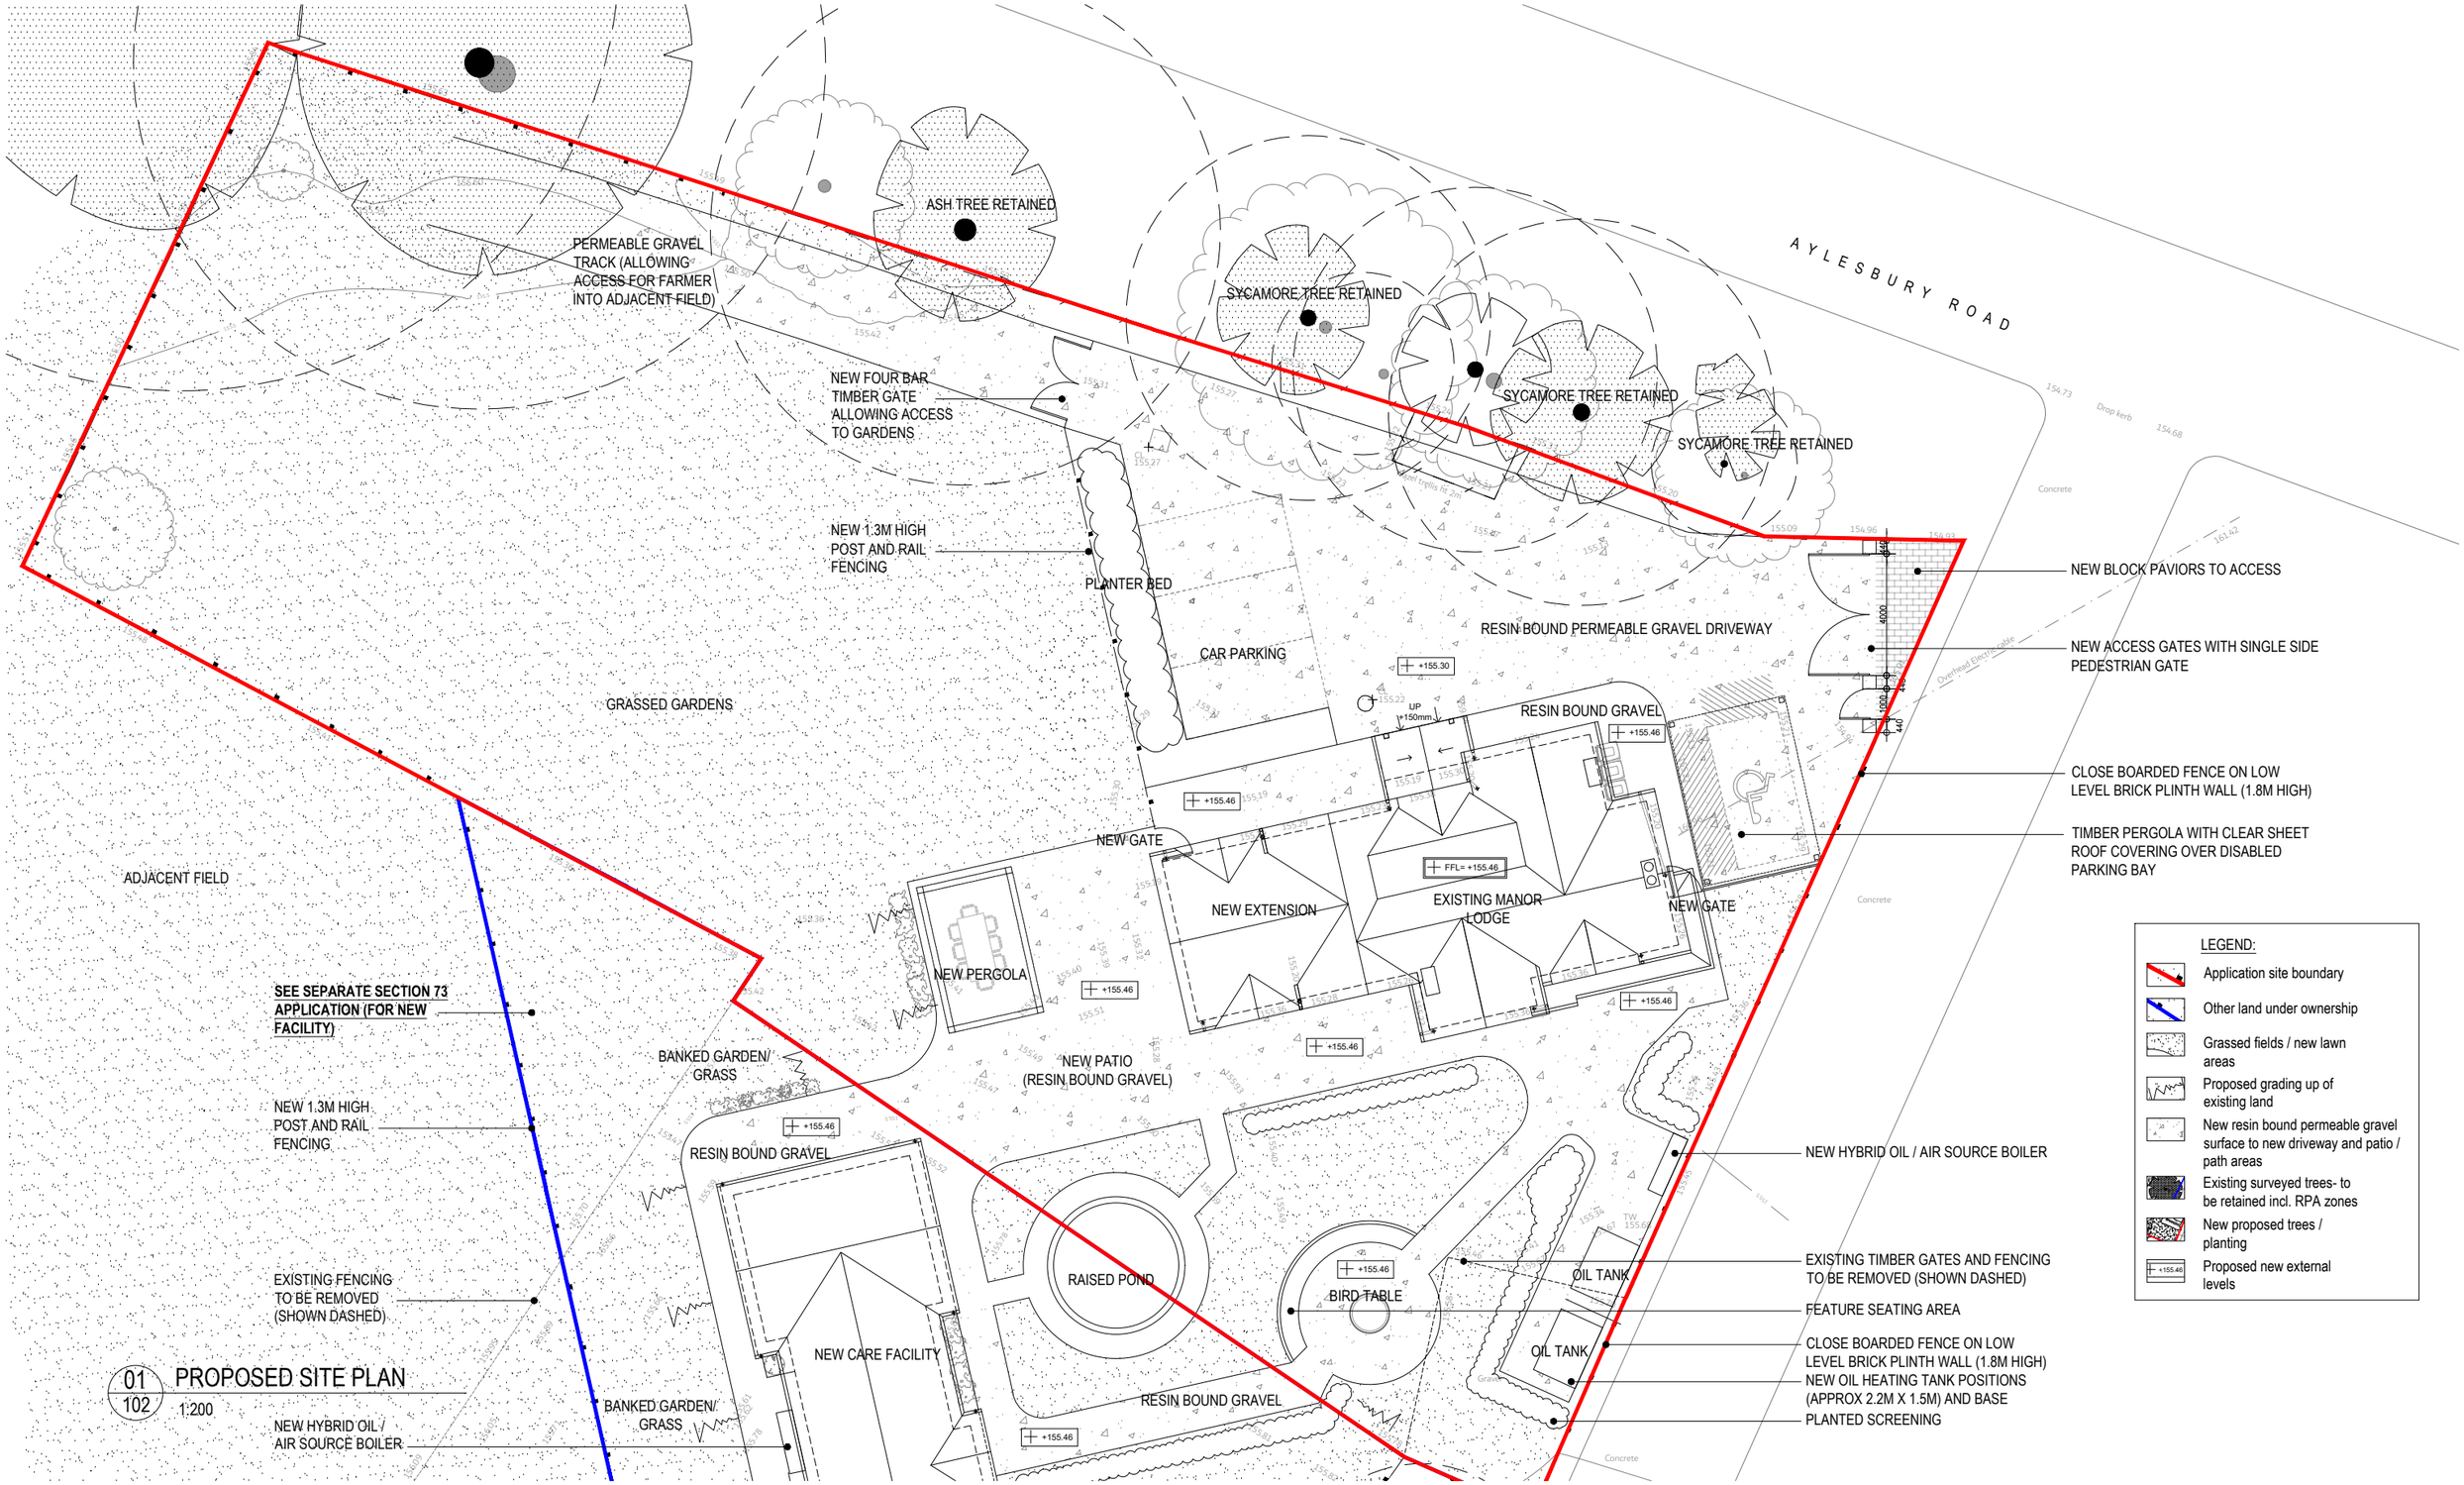

01/102 PROPOSED SITE PLAN

1:200

INFORM THE ARCHITECT OF ANY DISCREPANCIES PRIOR TO CONSTRUCTION

PLOT SIZE: A3

NOTES:

SCALE: 1:200 @ A3

0 200 400

REV	DATE	DESCRIPTION	DRN	CHK
P04	21.12.2023	ISSUED FOR PLANNING	CH	CP
P02	21.06.2023	ISSUED FOR PLANNING	CF	CP
P01	01.06.2023	ISSUED FOR COMMENT	CF	CP

REVISION HISTORY

PROJECT:
DRAYTON MANOR LODGE
HP23 4LD

CLIENT:

DRAWING NO:
0357 - 102

DRAWING TITLE:
PROPOSED SITE PLAN

SCALE @ A3: 1:200

REV:
P04

Pinchin Architects Ltd
Suite 11, Rivers Lodge, Harpenden, AL5 2JD
t: 0207 183 1456 | e: info@pinchinarchitects.com
www.pinchinarchitects.com