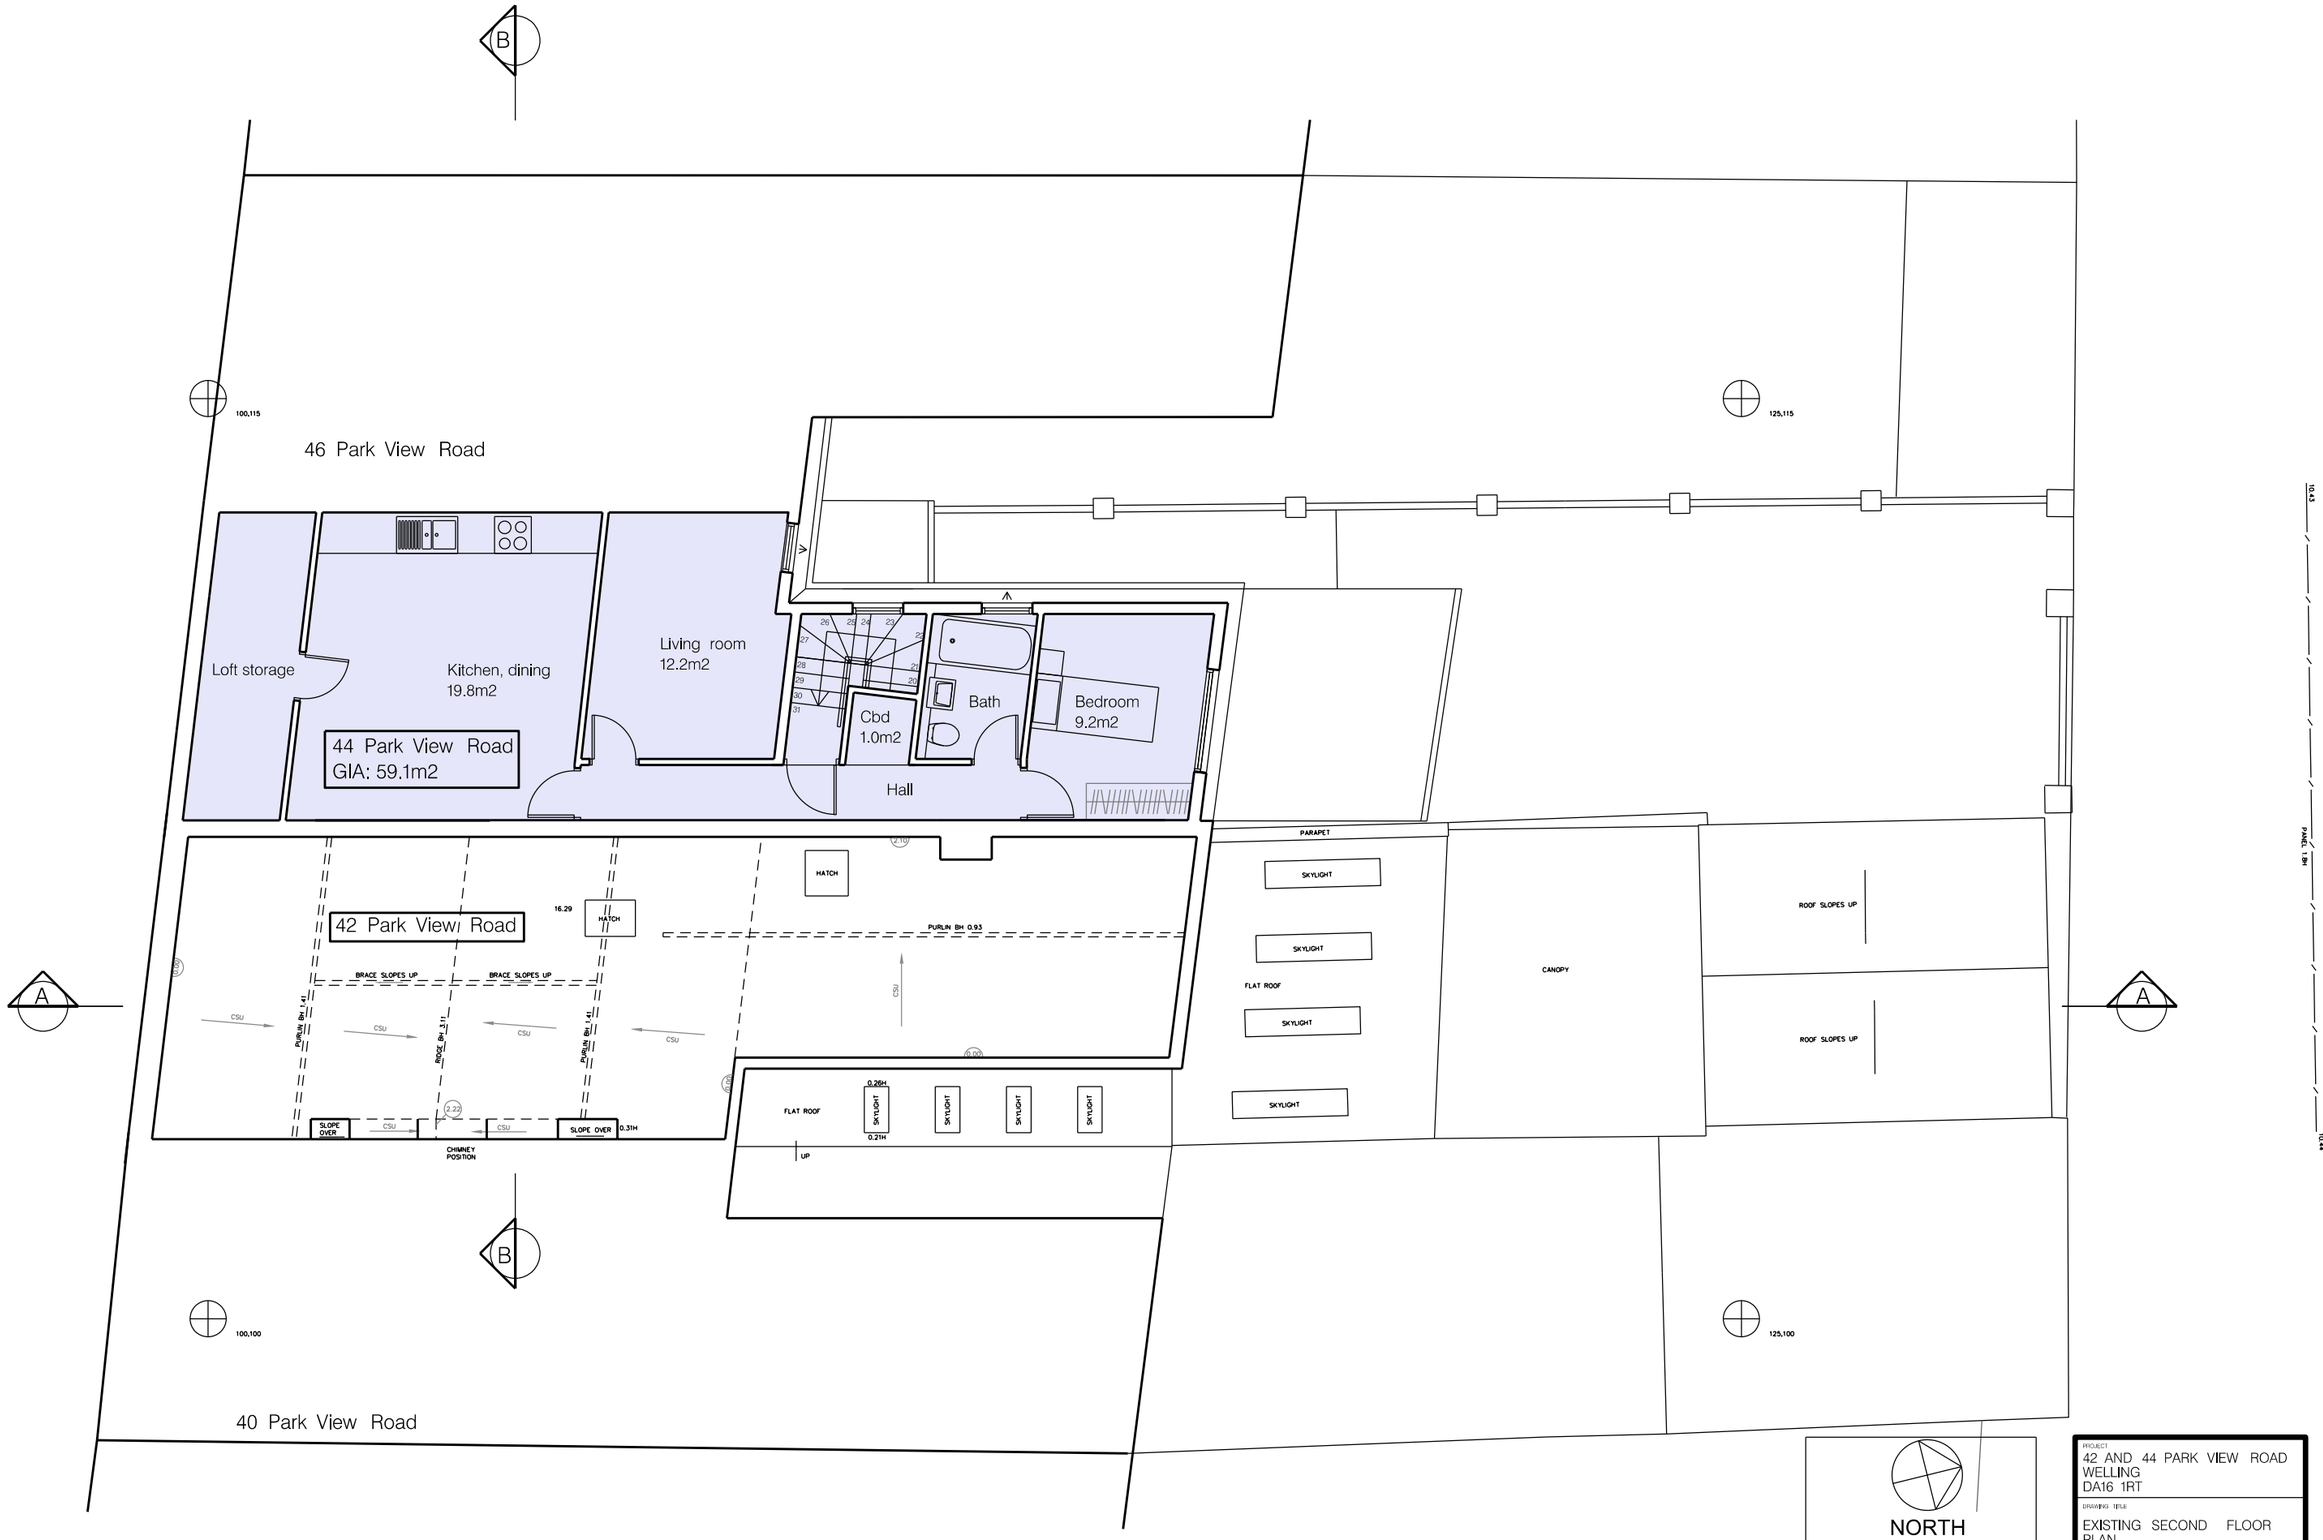

Second Floor
GIA: 59.1m2

NORTH

SCALE

0 1.0 2.0 3.0m

0 2 4 6 8 10ft

REV.	DESCRIPTION	DATE

PROJECT
42 AND 44 PARK VIEW ROAD
WELLING
DA16 1RT

DRAWING TITLE
EXISTING SECOND FLOOR PLAN

SCALE 1 : 100 @ A3 | DATE JANUARY 2021

DRAWING No. 3442 / P / 04 | REV.

This drawing is the Copyright of Proun Architects. Any copying in part or whole must be with the approval in writing of Proun Architects. Dimensions to be checked on site prior to commencement of works. This drawing should not be scaled. This drawing is to be read in conjunction with all associated written specifications.

90 BOROUGH HIGH STREET
LONDON SE1 1LL
Tel: 020 7407 3700 Fax: 020 7407 3800
e-mail: proun@proun.co.uk

PROUN

ARCHITECTS DESIGNERS PLANNERS