J D 3

GOODMAN FOLD BARN, REPLACEMENT BARN 1 IN 2023

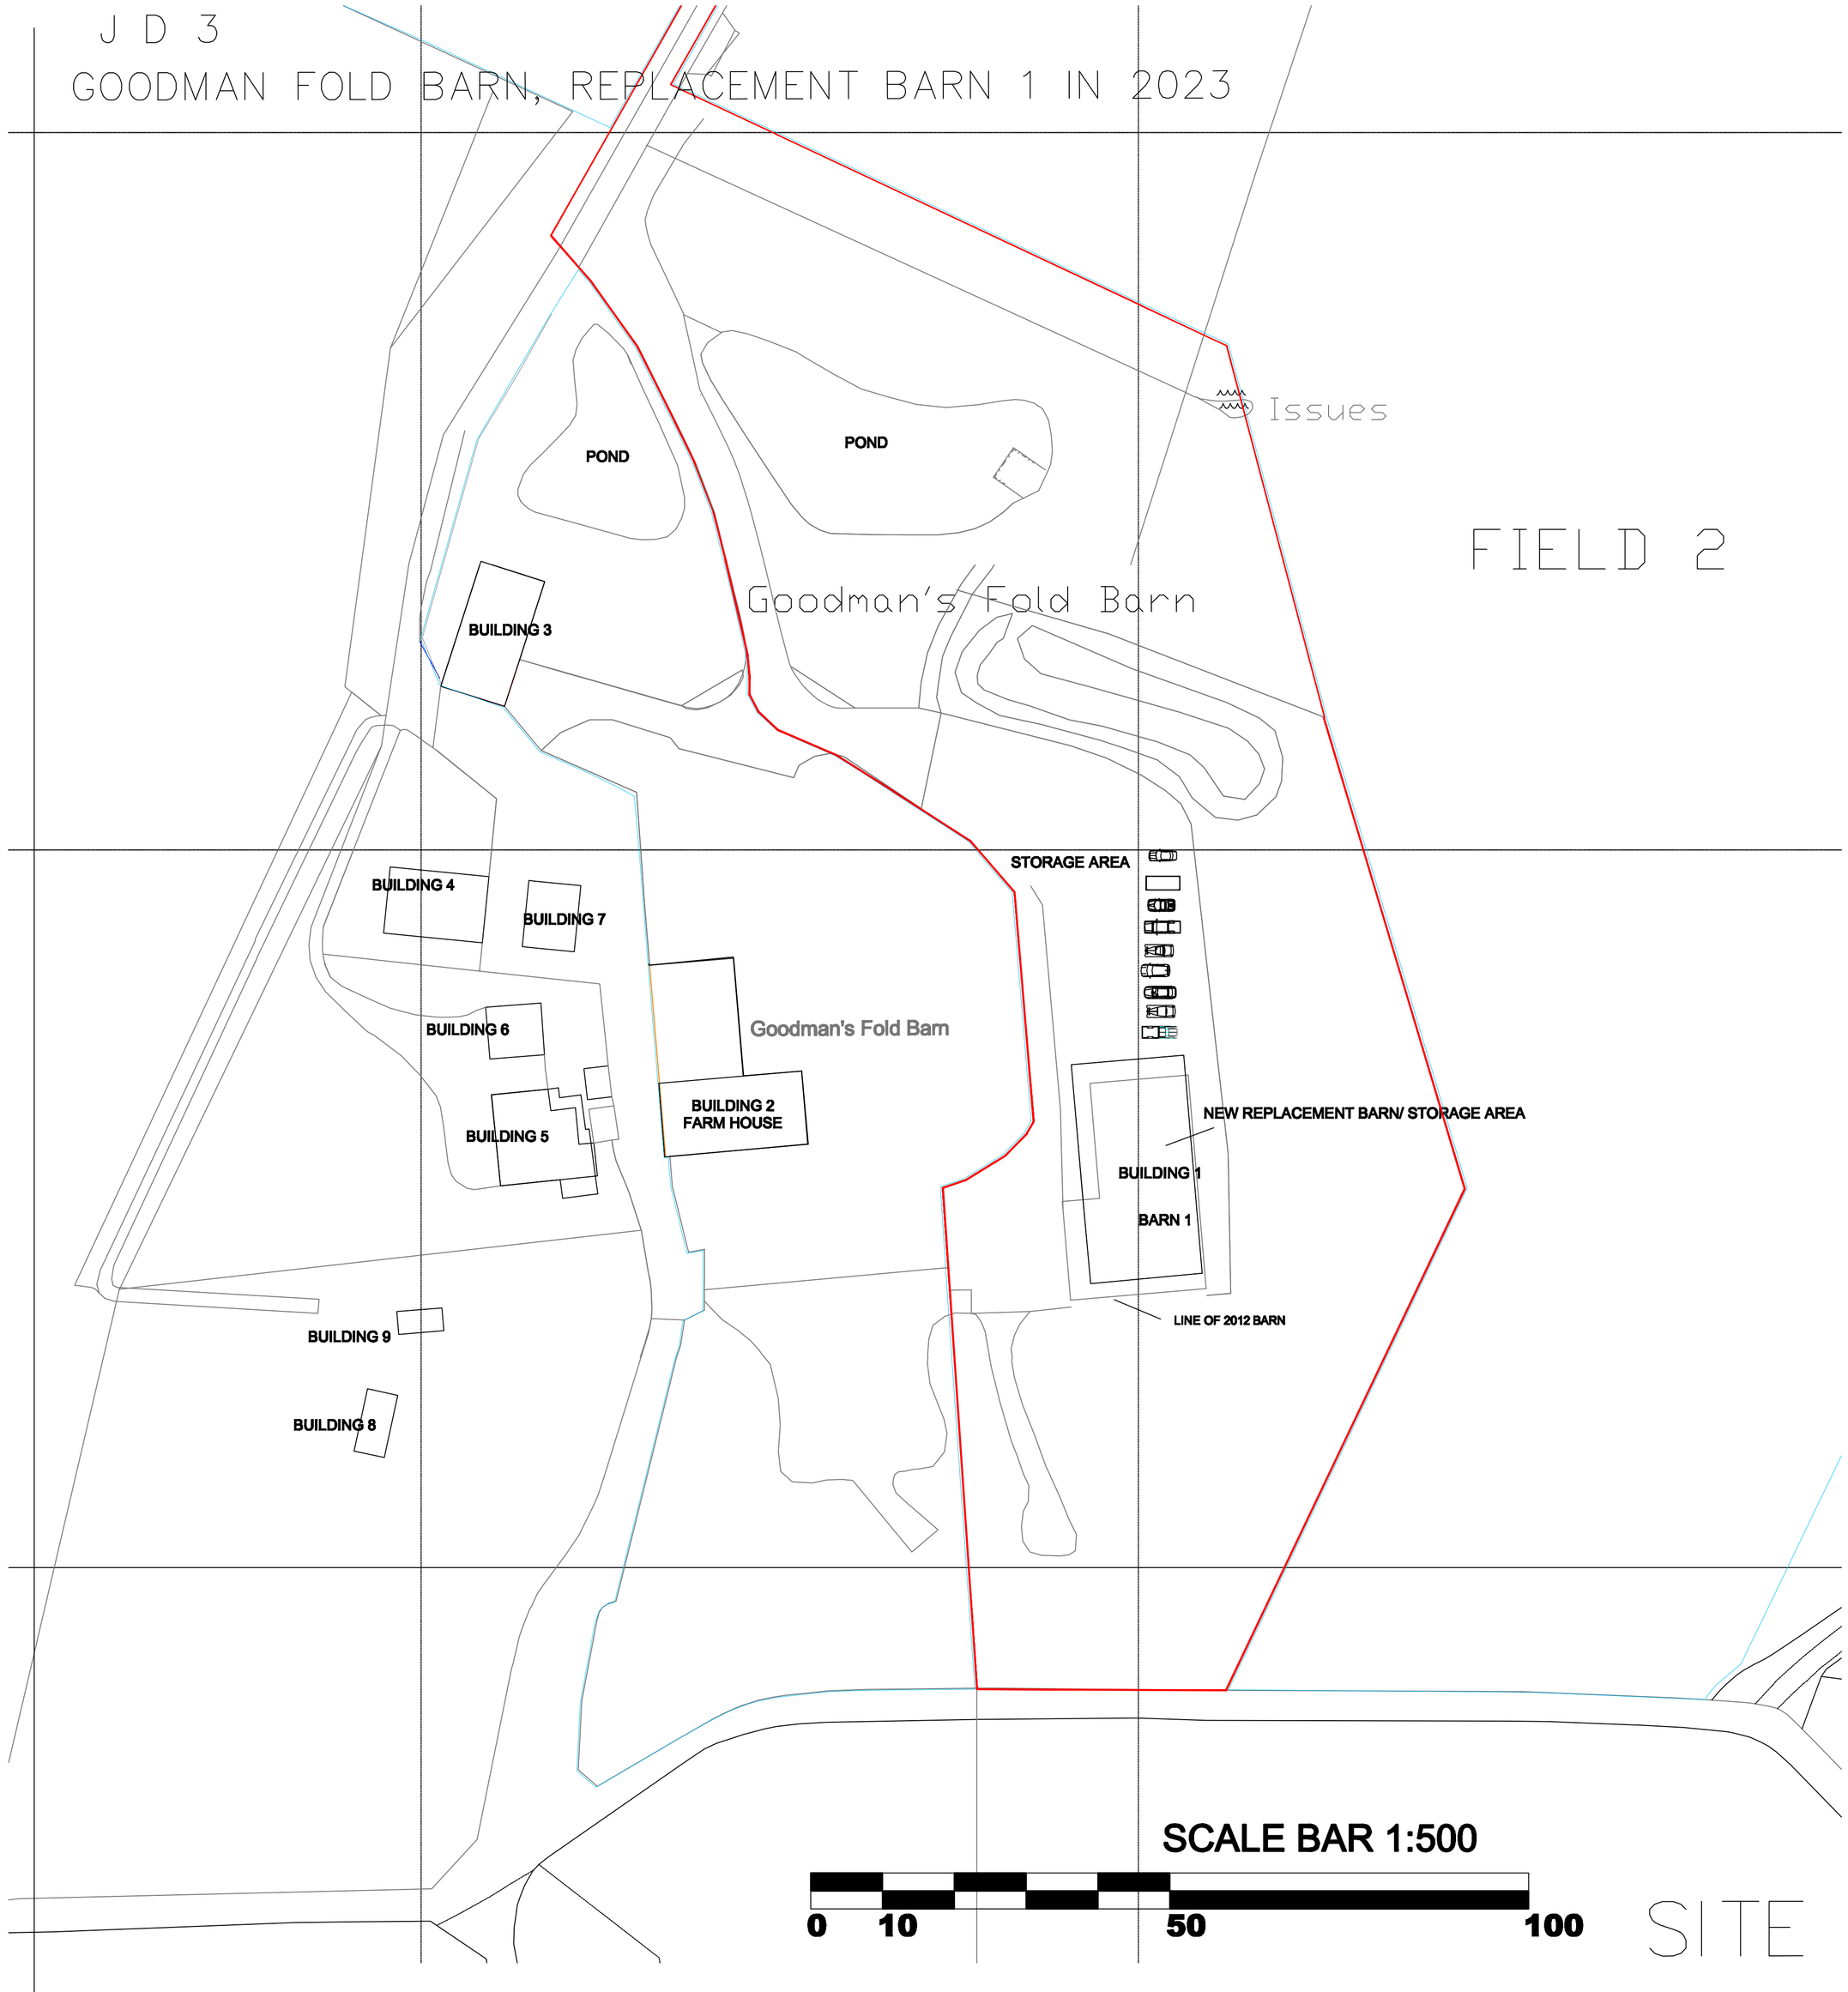

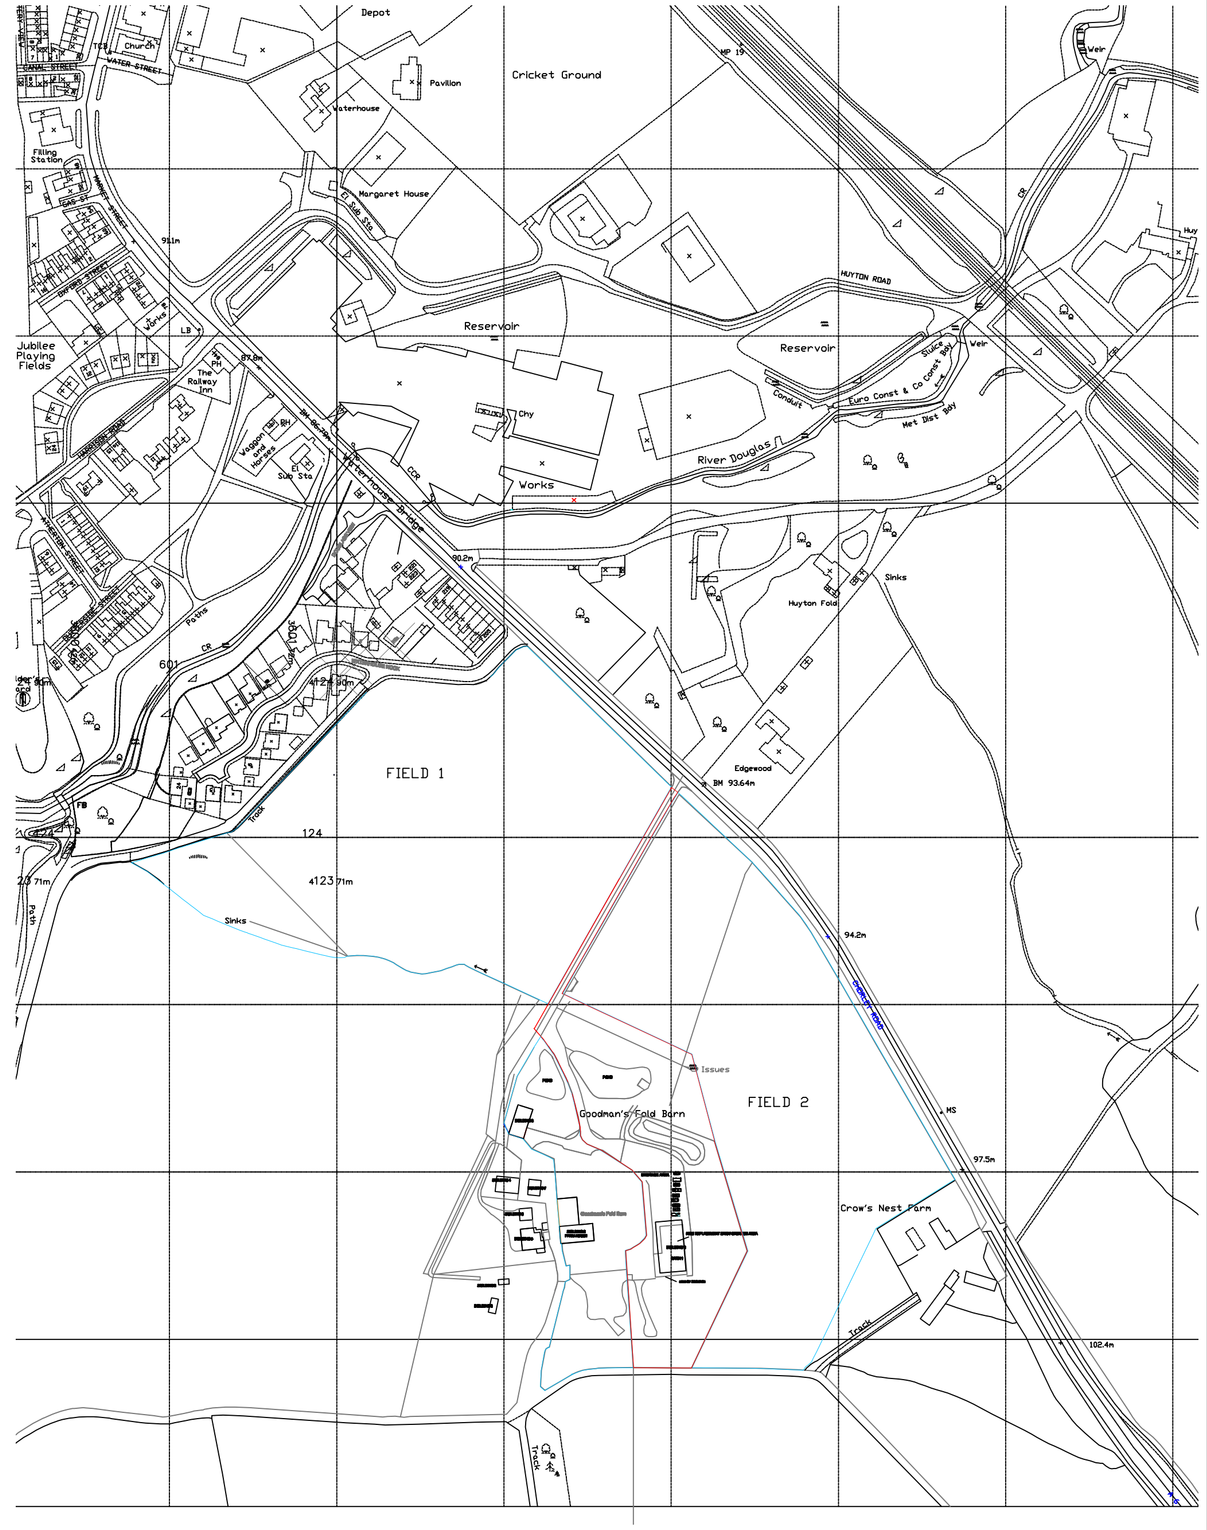

NOTES

ORIGINAL A1

DO NOT SCALE FROM THIS DRAWING.
ALL DIMENSIONS TO BE CHECKED ON SITE.
COPYRIGHT PROTECTED.

SITE PLAN 1/500

REVISIONS			
SCALE	DATE	DRAWN	CHECKED
1/500 1/2500	OCT 2023		

CLIENT

MR J DICKINSON

TITLE

LAND AT GOODMAN FOLD BARN BLACKROD BL65LG
BARN 1 REPLACEMENT

SITE PLAN/LOCATION PLAN 2023

DRAWING No. 0.3