Do Not Scale

Query any discrepancies

A

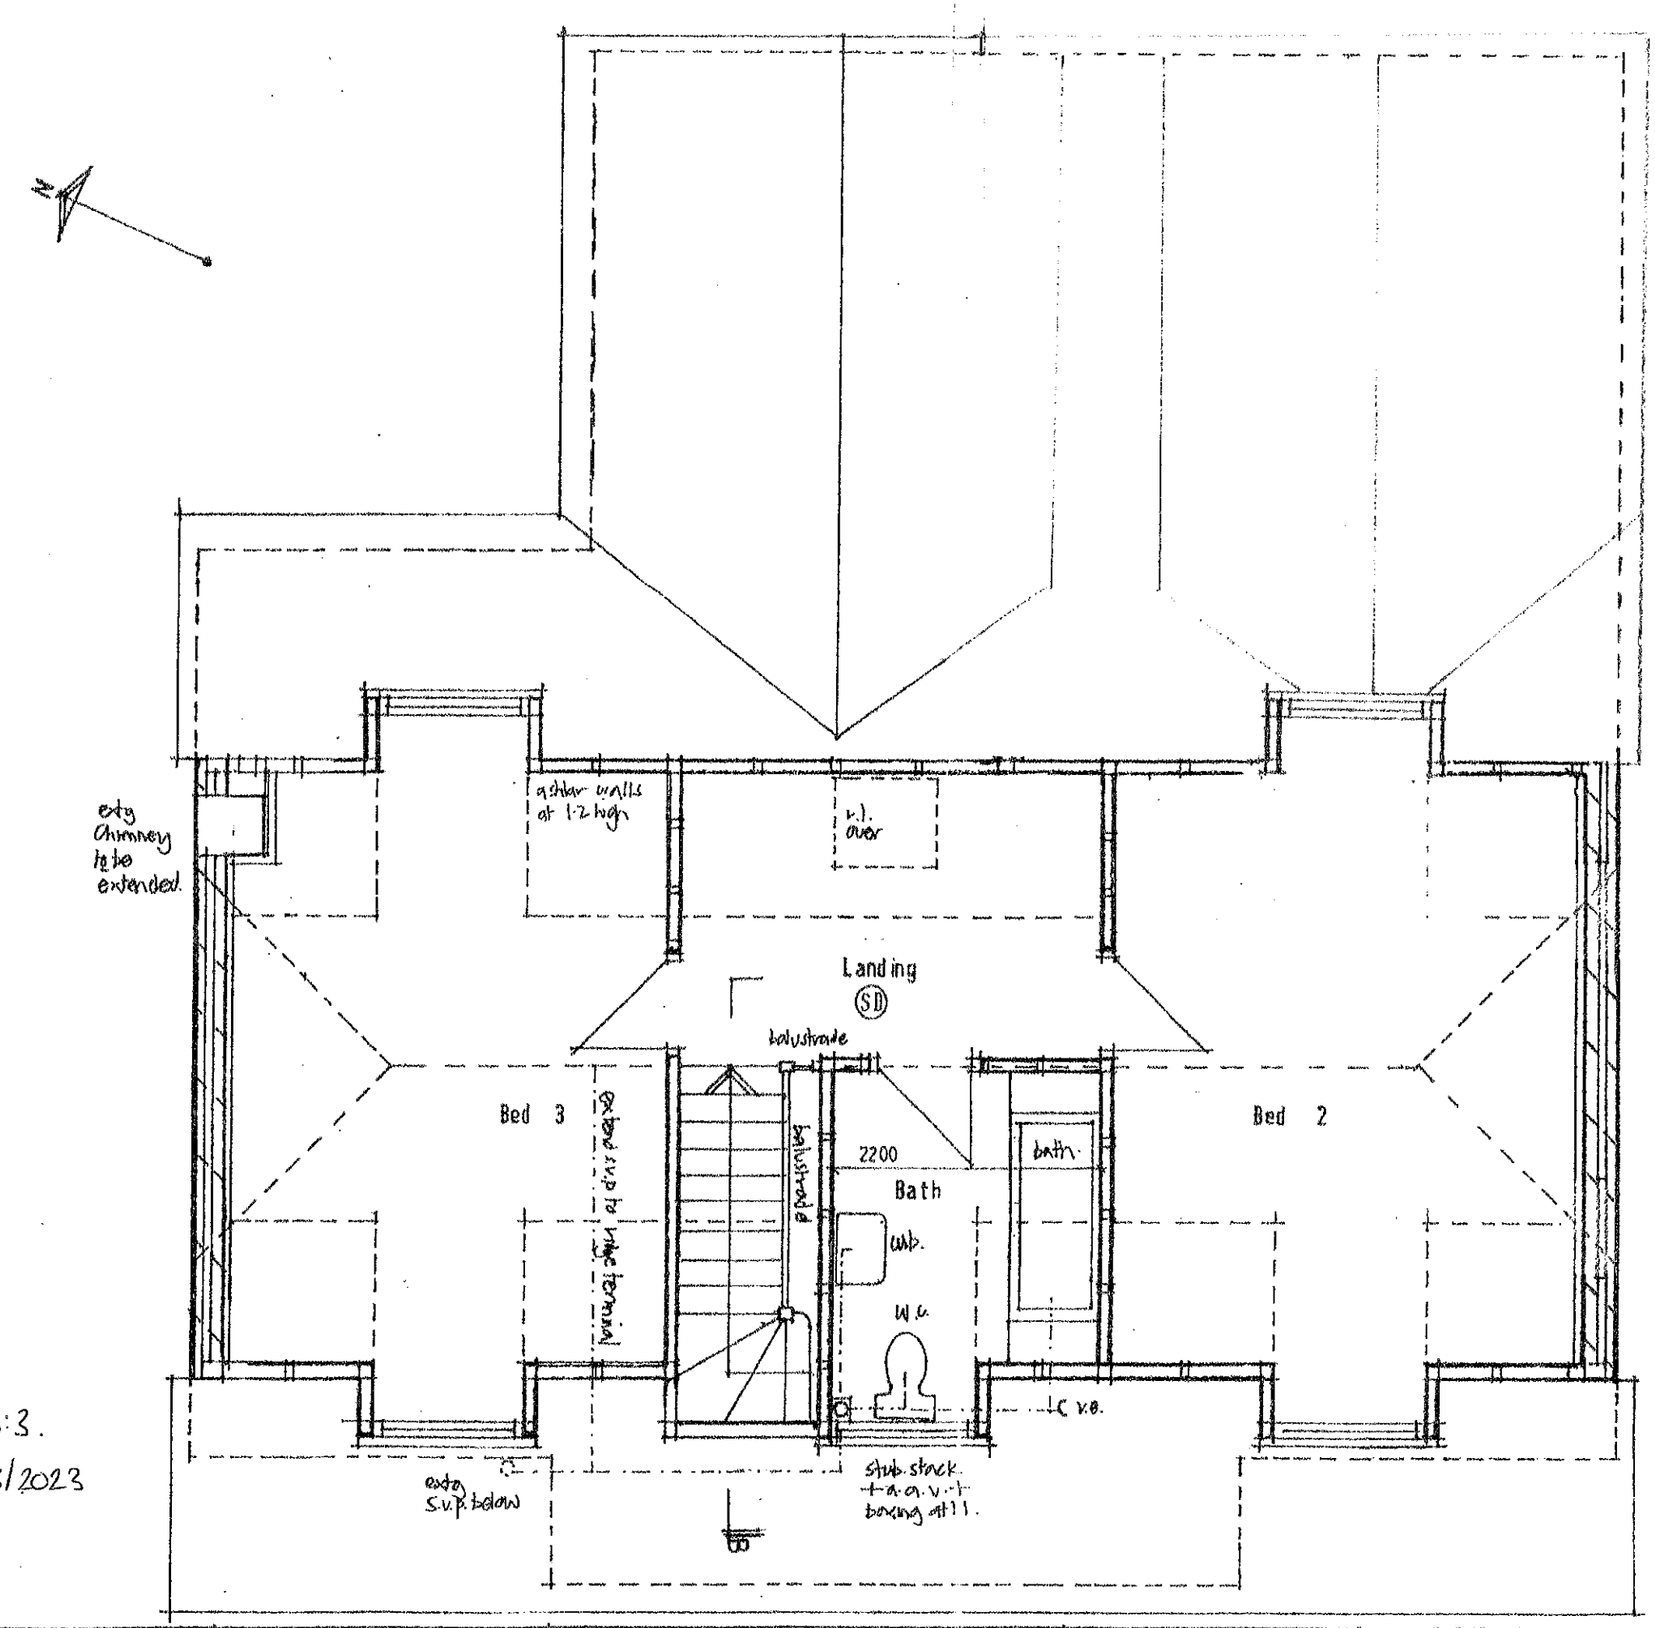

DRAWING No: 3.

DATE: 25/08/2023

8 HIGHFIELD AVENUE RINGWOOD	PROPOSED EXTENSION	FIRST FLOOR PLAN	Scale 1: 50 · Paper Size A3

0 1 2 3 4 5m