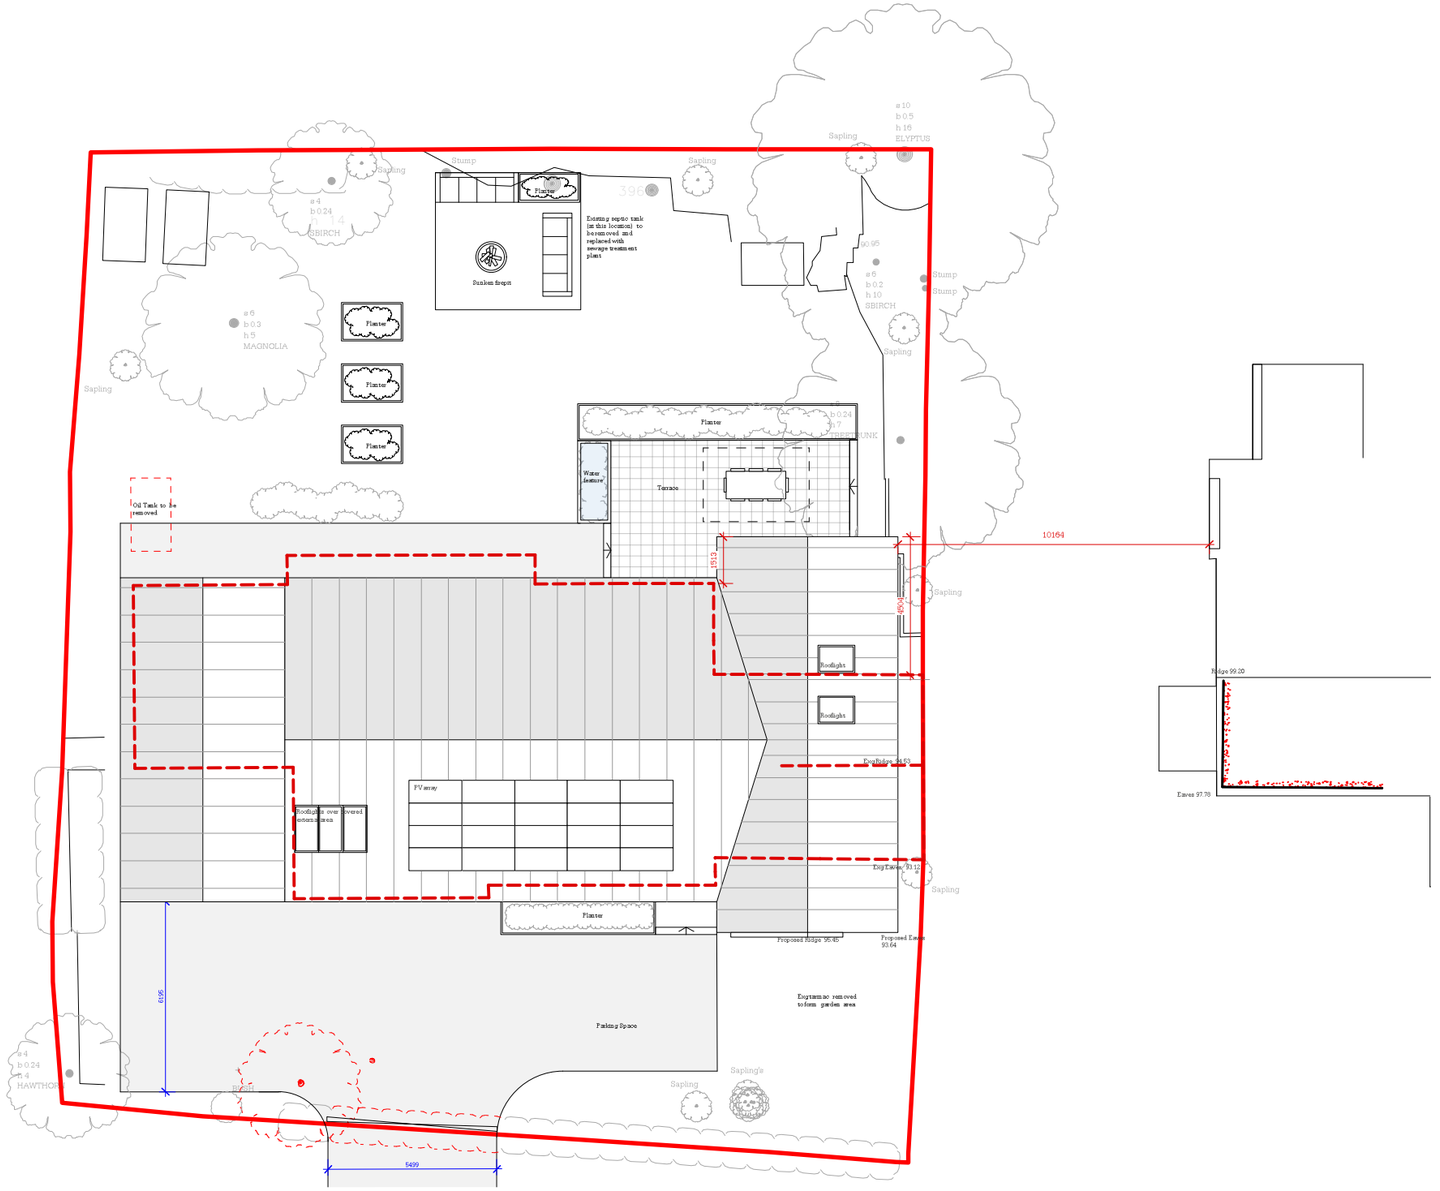

© All rights reserved
All dimensions to be checked on site

Lewes Office
Cookebridge Station House - Cookebridge - Nr. Lewes
East Sussex - BN8 4SW

+44 (0)1273 400319
info@bakerbrown.studio
bakerbrown.studio

Notes:

Area of land concerned with the application

Existing

Proposed

Demolished

0 2 4 10m

N

Rev	Date	Description	Drwn	Chkd

BakerBrown

Job Name: Tara_Underhill Lane
Status: Planning
Drawing Title: Proposed Plan_Site

Drawn	Checked	Date	Scale@A3	Job No.	Drawing Number	Rev
JK	EP	Dec 23	1:200	1516	BB_PL_0100	